

IN THE MATTER OF
NASIR HAMIDY – LEGAL OWNERS
AND PETITIONERS FOR VARIANCE
ON THE PROPERTY LOCATED AT
6302 CHESWORTH ROAD

1st ELECTION DISTRICT
1st COUNCILMANIC DISTRICT

* BEFORE THE
* BOARD OF APPEALS
* OF
* BALTIMORE COUNTY
* Case Nos. 19-098-A

* * * * *

OPINION

This matter comes before the Board of Appeals of Baltimore County as a *de novo* appeal of the Opinion and Order of the Administrative Law Judge, John E. Beverungen, dated December 7, 2018 denying the requested Variance relief. The Petition for Variance was filed by Petitioner Nasir Hamidy, the legal owner of the subject property. This Petition seeks Variance Relief from §1B02.3.C.1 of the Baltimore County Zoning Regulations (“B.C.Z.R.”) to permit a side yard addition with a side setback of 5.8 ft. in lieu of the required 10 ft. At the April 18, 2019 hearing before this Board, the Petitioners amended their request without objection to also include variance for a sum of side yard setbacks of 15.9 feet in lieu of the required 25 ft.

A hearing was held before this board on April 18, 2019 and was publicly deliberated July 16, 2019. A site plan was included as evidence before the Board and marked as Exhibit Nasir Hamidy and Professional planner and zoning expert Mitch Kellman testified on behalf the Petitioners. Lawrence E. Schmidt, of Smith, Gildea & Schmidt, LLC, appeared on behalf the Petitioner. Neighbors, Henry and Nancy Miller appeared, pro se as Protestants in opposition of the proposed Variance Relief.

FACTS/BACKGROUND

The site in question is approximately 8,568 square feet in size and zoned DR 3.5. The property is improved with a single-family dwelling constructed in 1970. The Petitioner purchased the home in 2018 and desires to construct a 2-story addition with a garage and additional living space for his family. As was described by the Petitioner, the proposed addition would constitute a 2-story 18' x 29.25' addition to the existing dwelling. This addition would allow for a garage (which presently does not exist on the Property) and additional living area on the second floor. Petitioner provided Baltimore County ZAC comments, reflecting that the Department of Planning does not oppose the Petitioner's variance request.

Petitioner provided the testimony of Professional planner and zoning expert, Mitch Kellman who testified in support of the Petition. Mr. Kellman described the neighborhood and the Property layout, including the current improvements on the Property. He offered his expert opinion that the Petition satisfied the criteria for variance relief in BCZR §307.1, opining that the Petitioner's property was unique due to its size and shape, and the fact that steep slopes exist in the rear of the property. He further opined that not being able to construct the addition would create practical difficulty, in that Mr. Hamidy would not have sufficient living space for his family. Both Mr. Kellman and Mr. Hamidy noted that many houses in the neighborhood already had similar garages as the one proposed. (See Petitioner's Ex. 6A to 6S).

The Protestants, who live in the adjacent property are concerned with the size of the proposed addition and the potential impact it may have on their home. The Millers have lived in the home adjacent to the property at issue since 1971. The homes are located in the Woodbridge Valley subdivision. Mrs. Miller disagreed with Mr. Kellman's assessment that the Petitioner's property is unique. Mrs. Miller testified that through her own observations that there are many

oddly shaped lots in the Woodbridge Valley subdivision. (See Protestant's Ex. 4). Mrs. Miller also testified that she believed that the size of the addition would decrease the Petitioner's side yard to a point which the Petitioner would be forced to use the Protestants property to navigate lawn equipment from the front to the back of the property. Finally, Mrs. Miller testified that they purchased their home when the Woodbridge Valley subdivision was originally created, and buyers had a choice of different size lots, some with garages and some without. The Millers believe that the Petitioner's property was never meant to have a garage or addition on its smaller lot.

DISCUSSION/ANALYSIS

A variance request involves a two-step process summarized as follows:

1. it must be shown the property is unique in a manner which makes it unlike surrounding properties, and that uniqueness and peculiarity must necessitate variance relief; and
2. if variance relief is denied the petitioner will experience a practical difficulty or hardship. *Cromwell v. Ward*, 102 Md. App 691 (1995).

Although the Petitioner's property is somewhat smaller than others in the Woodbridge Valley subdivision, this Board is not persuaded that any characteristics of this property are enough to qualify it as "unique" as the term is used in Maryland law. Assuming, *arguendo*, that the property was deemed "unique," the Board is not satisfied that the Petitioner's need for living space in a home that was just recently purchased constitutes "practical difficulty" as required in the second prong of *Cromwell*. Consequently, when applying the facts of this matter to the *Cromwell* analysis, the Petitioner's Petition for Variance must be denied.


ORDER


THEREFORE, IT IS THIS 15th day of October, 2019 by the
Board of Appeals of Baltimore County hereby,


ORDERED that the Petition for Variance seeking relief from §1B02.3.C.1 of the
Baltimore County Zoning Regulations ("B.C.Z.R.") to permit a proposed a side yard addition
with a side setback of 5.8 feet in lieu of the requested 10 feet; and to permit a sum of side yard
setbacks of 15.9 feet in lieu of the required 25 is hereby **DENIED**.

Any petition for judicial review from this decision must be made in accordance with Rule 7-
201 through Rule 7-210 of the *Maryland Rules*.

**BOARD OF APPEALS
OF BALTIMORE COUNTY**

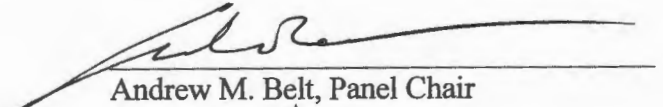
Andrew M. Belt, Panel Chair

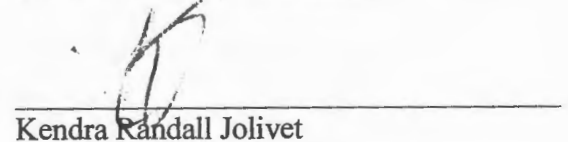
Kendra Randall Jolivet

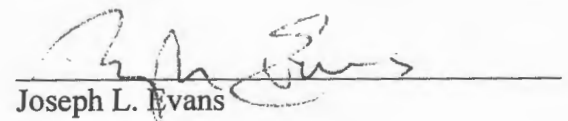
Joseph L. Evans



Board of Appeals of Baltimore County

JEFFERSON BUILDING
SECOND FLOOR, SUITE 203
105 WEST CHESAPEAKE AVENUE
TOWSON, MARYLAND, 21204
410-887-3180
FAX: 410-887-3182

October 1, 2019

Lawrence E. Schmidt, Esquire
Smith, Gildea & Schmidt, LLC
600 Washington Avenue, Suite 200
Towson, Maryland 21204

RE: In the Matter of: *Nasir Hamidy*
Case No.: 19-098-A

Dear Mr. Schmidt:

Enclosed please find a copy of the final Opinion and Order issued this date by the Board of Appeals of Baltimore County in the above subject matter.

Any petition for judicial review from this decision must be made in accordance with Rule 201 through Rule 7-210 of the *Maryland Rules*, **WITH A PHOTOCOPY PROVIDED TO THE OFFICE CONCURRENT WITH FILING IN CIRCUIT COURT.** Please note that all Petitions for Judicial Review filed from this decision should be noted under the same civil action number. If no such petition is filed within 30 days from the date of the enclosed Order, the subject file will be closed.

Very truly yours,

Sunny Cannington
Krysundra "Sunny" Cannington
Administrator

KLC/taz
Enclosure

c: Nasir Hamidy
Henry and Nancy Miller
Office of People's Counsel
Paul Mayhew, Managing Administrative Law Judge
C. Pete Gutwald, Director/Department of Planning
Michael D. Mallinoff, Director/PAI
Nancy C. West, Assistant County Attorney/Office of Law
Michael E. Field, County Attorney/Office of Law

BOARD OF APPEALS OF BALTIMORE COUNTY
MINUTES OF DELIBERATION

IN THE MATTER OF: Nasir Hamidy

19-098-A

DATE: July 16, 2019

BOARD/PANEL: Andrew M. Belt, Chair
Kendra Randall Jolivet
Joseph L. Evans

RECORDED BY: Tammy A. Zahner, Legal Secretary

PURPOSE: To deliberate the following:

1. Petition for Variance relief from BCZR Section 1B02.3.C.1 to permit a side yard addition with a side setback of 5.8 ft. in lieu of the required 10 ft.; and to permit a sum of side yard setbacks of 15.9 ft. in lieu of the required 25 ft.
2. Is the property unique pursuant to the conditions set forth in Cromwell v. Ward, and if it is, will failure to grant the Variance present a practical difficulty or unusual hardship?


PANEL MEMBERS DISCUSSED THE FOLLOWING:

- The Board reviewed the case. The Petitioner originally requested a side setback of 5.8 ft. in lieu of the required 10 ft., and amended the request at the hearing to also allow for a sum of side yard setbacks of 15.9 ft. in lieu of 25 ft. The Board accepted the amendment without objection of the neighbors.
- The Petitioner testified he recently purchased the house and wishes to construct a two story addition, with a garage and additional living area on the second floor to accommodate his family.
- Testimony from the adjoining neighbors was they are concerned about the closeness to their property, and the ability of lawn mowing equipment to access the rear yard. The neighbors have no objection to an addition, but want it built within the law.
- The Board discussed the uniqueness requirements of *Cromwell*. Petitioner's expert testified that the property was unique due to its small size, the rear slope of the property, and the inability of the garage to be located anywhere else on the property. The Board does not find the property to be unique, noting there are other lots in the neighborhood of similar size and shape.
- The Board discussed the practical difficulty factor. The Board noted that even if the Petitioner reduced the size of the addition to comply with the 10 ft. side yard setback requirement, they would still require a variance to the sum of side yard setback requirement. The Board found that there is no practical difficulty as the Petitioner could build a smaller addition without the need for a variance.

CONCLUSION: After thorough review of the facts, testimony, and law in the matter, the Board unanimously agreed to DENY the requested Petition for Variance.

NOTE: These minutes, which will become part of the case file, are intended to indicate for the record that a public deliberation took place on the above date regarding this matter. The Board's final decision and the facts and findings thereto will be set out in the written Opinion and Order to be issued by the Board.

Respectfully Submitted,

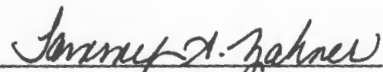
Tammy A. Zahner



Board of Appeals of Baltimore County

JEFFERSON BUILDING
SECOND FLOOR, SUITE 203
105 WEST CHESAPEAKE AVENUE
TOWSON, MARYLAND, 21204
410-887-3180
FAX: 410-887-3182

June 7, 2019

AMENDED NOTICE OF DELIBERATION

IN THE MATTER OF: Nasir Hamidy
6302 Chesworth Road
19-098-A 1st Election District; 1st Councilmanic District

Re: Petition for Variance relief pursuant to BCZR to permit a side yard addition with a side setback of 5.8 ft. in lieu of the required 10 ft.

12/7/18 Opinion and Order of the Administrative Law Judge wherein the Petition for Variance was DENIED.

This matter was heard and concluded on April 18, 2019. The public deliberation in this matter scheduled for July 9, 2019 has been postponed due to a scheduling conflict. The public deliberation has been rescheduled for the following:

DATE AND TIME: JULY 16, 2019 at 9:00 a.m.

LOCATION: Jefferson Building - Second Floor
Hearing Room #2 - Suite 206
105 W. Chesapeake Avenue

NOTE: PUBLIC DELIBERATIONS ARE OPEN WORK SESSIONS WHICH ALLOW THE PUBLIC TO WITNESS THE DECISION-MAKING PROCESS. ATTENDANCE IS NOT REQUIRED AND PARTICIPATION IS NOT ALLOWED. A WRITTEN OPINION AND ORDER WILL BE ISSUED BY THE BOARD WITHIN A REASONABLE TIMEFRAME AFTER THE CONCLUSION OF THE DELIBERATION. A COPY OF THAT OPINION AND ORDER WILL BE SENT TO ALL PARTIES.

For further information, including our inclement weather policy, please visit our website www.baltimorecountymd.gov/Agencies/appeals/index.html

Krysundra "Sunny" Cannington, Administrator

c: Counsel for Petitioner
Petitioner

: Lawrence E. Schmidt, Esquire
: Nasir Hamidy

Protestant

: Henry and Nancy Miller

C. Pete Gutwald, Director/Department of Planning
Michael Field, County Attorney, Office of Law
Nancy West, Assistant County Attorney

Lawrence M. Stahl, Managing Administrative Law Ju
Michael Mallinoff, Director/PAI
Office of People's Counsel

RE: PETITION FOR VARIANCE

* BEFORE THE
* BOARD OF APPEALS
* OF
* BALTIMORE COUNTY
* Case No.: 2019-098-A



PETITIONER'S CLOSING MEMORANDUM IN LIEU OF

The property owner, Nasir Hamidy (hereinafter "Petitioner), by and through his attorneys, Lawrence E. Schmidt and Smith, Gildea & Schmidt, LLC, submit this Closing Memorandum in Lieu of Closing Argument in support of the petition for variance for the above referenced matter and respectfully states:

STATEMENT OF THE CASE

This matter comes before the County Board of Appeals (the "Board") as a de
appeal of Administrative Law Judge ("ALJ") John Beverungen's denial (on Decem
2018) of a Petition for Variance relief for the property located at 6302 Chesworth
(the "Property"). In applying the *de novo* standard, the Board's findings of
conclusions of law will be exclusively from the record made at the public
conducted.

A public hearing was held before the ALJ on December 4, 2018. The relief was filed pursuant to the Baltimore County Zoning Regulations

1B02.3.C.1 to permit a side yard addition with a side setback of 5.8 ft. in lieu of the required 10 ft. By written Opinion and Order dated December 7, 2018, ALJ Beverungen denied the requested variance relief based on his conclusion that the Property was not "unique". On January 4, 2019, Petitioner filed a timely appeal to the Board of the ALJ's decision in accordance with Baltimore County Code ("BCC") § 32-3-401.

The public hearing before the Board consumed one day on April 18, 2019. At the onset of the hearing, Petitioner's Counsel moved to formally amend the zoning petition, requesting variance relief pursuant to the BCZR § 1B02.3.C.1 (1) to permit a side yard addition with a side setback of 5.8 feet in lieu of the required 10 feet and (2) to permit a sum of side yard setbacks of 15.9 feet in lieu of the required 25 feet. In accordance with due process, parties are required to be given reasonable notice and opportunity to participate in the Board's hearing and consideration of the zoning proposal. Significantly, the Supreme Court of the United States has explained that the essence of due process is the requirement that a party be given notice and an opportunity to be heard "...at a meaningful time and in a meaningful manner." *Mathews v. Eldridge*, 424 US. 319, 333, 348-49 (1976). Further, proper public notice of the requests was afforded consistent with the principles stated by the Court of Appeals in Cassidy v. Baltimore County Board of Appeals, 218 Md. 418 (1958). In full consideration of due process with regard to the amended zoning petition, all parties agreed to proceed on the amended zoning petition which was therefore accepted by the Board. Thus, the Board should consider both variance requests. The relevant testimony will be recounted appropriate herein.

STATEMENT OF THE FACTS

The property at issue is known as 6302 Chesworth Road (the "Property"). It is located near the intersection of Chesworth Road and N. Rolling Road, with frontage on Chesworth Road. The Property is approximately 8,568 square feet in area (.197 acres) and zoned DR-3.5 (Density Residential). The Property lies inside the Urban Rural Demarcation Line ("URDL") and currently served by public water and sewer. A single-family dwelling was constructed on the Property in 1970. The Property is comprised of all of Lot 26 as shown on a record plat entitled "Woodbridge Valley" (recorded in 1960) and is recorded in Plat Book 33 folio 111. Lot 26 was zoned R-10 when the Woodbridge Valley plat was recorded. This community has been built out over the years and features single family detached dwellings. For purposes of setback requirements, R-10 and DR 3.5 are identical. Lot 26 has been described as a separate lot of record in the Land Records since its creation in the 1969 plat.

The Property was purchased by Petitioner from Deutsche Bank National Trust, as reflected in a deed dated September 18, 2018, which is recorded in the Land Records of Baltimore County in Liber 40675, Folio 00145. The Petitioner seeks to construct a 2-story 18' X 29.25' addition to the existing dwelling, which is a permitted use in the DR 3.5 zone. This addition will allow for a garage (which presently does not exist on the Property) and additional living area on the second floor. As required by the BCZR, Petitioner sought variance relief from BCZR § 1B02.3.C.1. to: (1) to permit a side yard addition with a side setback of 5.8 feet in lieu of the required 10 feet; and (2) to permit a sum of side yard setbacks of 15.9 feet in lieu of the required 25 feet. As indicated within

the ZAC comments, the Department of Planning does not oppose the Petitioner's variance.

Lawrence E. Schmidt represented Petitioner at the Board's hearing. Professional planner and zoning expert Mitch Kellman testified in support of the Petition. He described the neighborhood and Property layout, including the current improvements on the Property (i.e. the single family dwelling). Mr. Kellman offered expert opinion that the Petition satisfied the criteria for variance relief in BCZR § 307.1. His expert testimony and conclusions were not disputed. The details and need of the proposed addition were described largely through the testimony of Mr. Hamidy. Mr. Hamidy explained his desire to construct a 2-story addition including a garage and additional living space for his growing family. Nancy Miller and Henry Miller (adjacent neighbors located at 6304 Chesworth Road) (hereinafter referred to as the "Protestants") appeared in opposition to the Petition. Protestants testified on concerns about the size of the proposed addition and the potential impact the addition may have upon the value of their home.

STANDARD OF REVIEW

In Baltimore County, zoning variances are permitted and analyzed under BCZR § 307.1 and the case law interpreting that provision. Significantly, to obtain a zoning variance in Baltimore County, a two-pronged analysis is required showing that:

- (1) The property is unique; and
- (2) If the variance relief is denied, petitioner will experience a practical difficulty or unreasonably hardship. BCZR § 307.1; *Cromwell v. Ward*, 102 Md. App. 691, 694-95 (1995).

ARGUMENT

The BCZR governs both the allowed uses on the Property and the scope/size of improvements permitted for properties zoned DR 3.5. Undoubtedly, the single-family dwelling is an expressly allowed use in the DR 3.5. That is, BCZR § 1B01.1.A.1. identifies “dwellings ... single family detached” as a permitted use, by right. Garages are commonly associated with single family dwellings and are also a permitted use. The question presented in this case is not as to the use, but whether the proposal satisfies the scope/size (also referred to as the “bulk”) regulations.

I. Petitioner is Entitled to Variance Relief

The bulk regulations from which Petitioner seeks relief are as follows: (1) to permit a side yard addition with a side setback of 5.8 feet in lieu of the required 10 feet, and (2) to permit a sum of side yard setbacks of 15.9 feet in lieu of the required 25 feet. The Board, based upon the record before it, should conclude that Petitioner is entitled to variance relief in the instance case.

As noted above, *Cromwell* is often cited as the seminal variance case when considering BCZR § 307.1. This is because *Cromwell* is a reported decision arising from a variance request under that section of the BCZR. Admittedly, the *Cromwell* Court opined that the grant of a variance is “rarely appropriate.” *Cromwell* (pg. 711). But with that said, the Court’s opinion does not conclude that variances can never be granted and that the County’s zoning authorities lack the jurisdiction to grant a zoning variance. Instead, the Court imposed a substantial burden upon the applicant in order for a

variance to be granted. Petitioner avers that such circumstances exist in the instant case and that the variance is warranted and its burden satisfied.

A. The Property is Unique

In the instant case, due to the events that led to the creation and configuration of the Property, special circumstances and conditions exist which make the Property unique.

The Court in *Cromwell* defined the term "uniqueness" as follows:

In the zoning context the "unique" aspect of a variance requirement does not refer to the extent of improvements upon the property, or upon neighboring property. "Uniqueness" of a property for zoning purposes requires that the subject property has an inherent characteristic not shared by other properties in the area, i.e., its shape, topography, subsurface condition, environmental factors, historical significance, access or not-access to navigable waters, practical restrictions imposed by abutting properties (such as obstruction) or other similar restrictions. *Cromwell* (pg. 710).

Therefore, the question of whether a property is unique does not derive from the circumstances of the owner or the use of a property. These considerations are more properly addressed in the second "test"; i.e. whether a practical difficulty would be suffered if strict adherence to the zoning regulation was required. The uniqueness test is met if there are inherent physical characteristics of the Property which make it different, peculiar and therefore unique from other properties in the locale.

The testimony of Mr. Kellman, along with the neighborhood plat and photographs entered into evidence (Petitioner's Exhibits No. 4 and 6), show that the Property is substantially different than other properties in the area with differences in size, shape, and topography. It is therefore "unique" and unlike other properties in the

locale. This is a narrow, irregularly shaped parcel which was created over 50 years ago. No other property in the vicinity has these precise dimensions and shape. A mere examination of the aerial photographs submitted (Petitioner's Exhibit No. 5), as well as the record plat for this subdivision (Petitioner's Exhibit No. 4) are conclusive to the finding that there is no other property of this shape, dimension and acreage. This is not the case of a "cookie cutter" residential subdivision, where all lots are, for example, seventy five feet wide and one hundred feet deep. This property is different than any other lot in terms of size, shape, dimension and configuration.

As importantly, the topography of the Property is also unique. As testified to by Mr. Kellman, the Property has a walkout basement and an unusual steep slope at the rear of the dwelling. This topography combined with the unique shape, dimension and size of the Property results in the lack of any feasible building area for the proposed garage. It cannot be located anywhere else on the Property. Therefore, these unique physical characteristics drive the need for the variance. Based upon the combination of these unique physical characteristics that are not shared by other properties in the area, it must be concluded that the subject Property satisfies the "unique" test required under *Cromwell*. Finally, it is important to note that the prior subdivision that created Lot 26 was not at the hands of the Petitioner, therefore there can be no claim of self imposed hardship.

B. If the Variance is Denied, Petitioner will Experience a Practical Difficulty or Unreasonable Hardship

A denial of the variance would deprive the Petitioner of the right to reasonably

develop his property in accordance with regulations and would constitute a practical difficulty under these circumstances. Courts have interpreted the "practical difficulty or unreasonable hardship" standard to be disjunctive, meaning that satisfaction of either of the conditions may warrant a variance. *Loyola Loan Ass'n v. Buschman*, 227 Md. 243, 250-51, 176 A.2d 355 (1961). Nevertheless, the "practical difficulties" standard is less stringent than the "undue hardship." *Loyola Fed. Savs. & Loan Ass'n v. Buschman*, 227 Md. 243, 249, 176 A.2d 355 (1961). The Court in *McLean v. Soley*, 270 Md. 216 (1973) established criteria for determining practical difficulty or unreasonable hardship:

- (1) Whether compliance with the strict letter of the restrictions governing various variances would unreasonably prevent the owner from using the property for a permitted purpose or would render conformity with such restrictions unnecessary burdensome.
- (2) Whether a grant of the variance applied would do substantial justice to the applicant as well as to other property owners in the district, or whether a lesser relaxation than that applied for would give substantial relief to the owner of the property involved and be more consistent with justice to other property owners.
- (3) Whether relief can be granted in such fashion that the spirit of the ordinance will be observed and public safety and welfare secured.

Furthermore, the practical difficulty or unreasonable hardship must not be self-imposed. *Richard Roeser Profl Builder, Inc. v. Anne Arundel Cnty.*, 368 Md. 294, 314 (2002).

That the Petitioner would suffer practical difficulty if relief were not afforded is manifest. The undersized nature of Lot 26 and strict adherence to the regulations (BCZR § 1B02.3.C.1) would not allow a reasonable and permitted use of the property (i.e. construction of a dwelling addition/garage). The imposition of BCZR § 1B02.3.C.1. on Lot 26, which was apart of an existing subdivision, disproportionately restricts permitted uses as compared to lots in the area. As testified to by Mr. Kellman, the

Petitioner will suffer a practical difficulty if the variance is denied because Petitioner is unable to construct a garage/addition elsewhere on the Property without the need of a variance from the BCZR. In the instant matter, the practical difficulty or unreasonable hardship is not self-imposed because the subdivision, which created Lot 26, occurred some 50 years ago; Petitioner purchased the Property in 2018. Petitioner has a large family and requires additional living area. Similar to other houses in the neighborhood, Petitioner requires a garage. Petitioner's use of the Property would be unduly limited and restricted if the variance relief was denied.

Lot 26's physical peculiarities will cause Petitioner to suffer disproportionately due to the application of BCZR § 1B02.3.C.1. Without the requested variance relief, Petitioner is unable to construct a garage, unlike other properties within the Woodbridge Valley subdivision that are improved with garages. (Petitioner's Exhibit No. 6) In fact, the dwelling immediately across the street is improved with a garage. Due to the severe topography and narrowness of the Property and the location of the AC unit, the proposed addition cannot be constructed on the rear or opposite side of the dwelling.

Further, a grant of the requested variance relief will not detrimentally impact adjacent properties. The proposed addition would be developed in a manner consistent with the neighborhood, including architectural design. Mr. Kellman testified that considering the surrounding neighborhood and site constraints at issue, the construction of the proposed addition would be consistent with DR 3.5 zoning regulations and would not cause injury to the public health, safety, or general welfare.

Lot 26 (and the proposed addition thereon) is entirely consistent with the character of this neighborhood and the Woodbridge Valley subdivision. As such, Petitioner will experience practical difficulty or unreasonable hardship if the requested variances are not granted.


Protestants maintained that Petitioner is responsible for his need for variance relief and thus not eligible for approval, arguing Petitioner had the option of buying a larger dwelling or property. This argument is similar to the positions articulated by opponents to variances in many cases. That is, that any building can be made smaller and that the BCZR should always be strictly enforced. But such a position is neither practical nor persuasive. Zoning variances should "rarely" be granted; not "never" granted. The Protestants' rationale that the Petitioner "buy another property to meet his needs" would preclude every variance request. *Cromwell* specifically permits the granting of variance relief in special circumstances. The weight of these special circumstances are to be determined by the Board's discretion in implementing the spirit and intent of the BCZR.

CONCLUSION

The testimony and evidence presented to the Board supports the Petitioner's request for variance relief. This case, like the property under consideration, is unique. It is one of those rare appropriate circumstances where the criteria in *Cromwell* are satisfied. The subject property, due to circumstances beyond the Petitioner's control, is unique and clearly the Petitioner would be faced with a practical difficulty that is not

self-imposed. For the reasons stated above, the requested variance relief should be approved.

Respectfully Submitted,

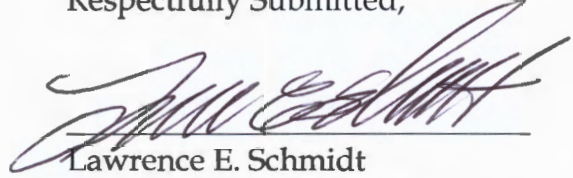


Lawrence E. Schmidt
Smith, Gildea & Schmidt, LLC
600 Washington Avenue, Suite 200
Towson, MD 21204
(410) 821-0070
lschmidt@sgs-law.com

CERTIFICATE OF SERVICE

I HEREBY CERTIFY, that on this 20th day of May, 2019, a copy of the foregoing Memorandum was mailed, postage pre-paid, to:

Henry Miller & Nancy Miller
6304 Chesworth Road
Catonsville, MD 21228

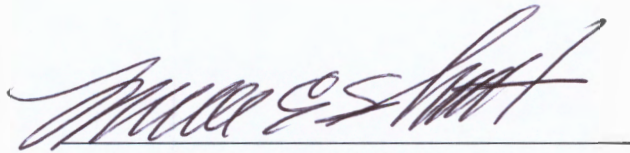

LAWRENCE E. SCHMIDT

Henry & Nancy Miller

6304 Chesworth Road
Baltimore MD 21228

April 29, 2019

Board of Appeals of Baltimore County
Jefferson Building
Second Floor, Suite 203
105 West Chesapeake Avenue
Towson MD 21204

IN THE MATTER OF: Nasir Hamidy
6302 Chesworth Road
19-098-A 1st Election District; 1st Councilmanic District

RE: Petition for Variance relief pursuant to BCZR to permit a side yard addition with a side setback of 5.8 ft. in lieu of the required 10 ft.

On April 19, 2019 I submitted to you a summary of my testimony regarding the above petition. At the time of the hearing Mr. Andrew Belt, of the Board, instructed me to provide this testimony but did not make it clear that 3 copies and an original were to be submitted. Therefore, only one copy was sent. Having received notification of the deliberation to be held on July 9, which includes the instruction to supply an original and 3 copies, I have enclosed additional copies for the Board along with photos provided in my testimony which were marked as Exhibits 1A, B and C.

I apologize to the Board for this mistake.

Sincerely,

Nancy E. Miller

Nancy E. Miller

Henry G. Miller

Henry G. Miller

4/29/2019

Date





Henry & Nancy Miller
6304 Chesworth Road
Baltimore MD 21228

April 19, 2019

Original letter
sent to Board on
April 19, 2019

Nancy Miller

Board of Appeals of Baltimore County
Jefferson Building
Second Floor, Suite 203
105 West Chesapeake Avenue
Towson MD 21204

IN THE MATTER OF: Nasir Hamidy
6302 Chesworth Road
19-098-A 1st Election District; 1st Councilmanic District

RE: Petition for Variance relief pursuant to BCZR to permit a side yard addition with a side setback of 5.8 ft. in lieu of the required 10 ft.

Following the hearing on this matter held on April 18, 2019, and at the request of the Board of Appeals, summarized below is Nancy Miller's testimony regarding the objections of Nancy & Henry Miller to the request by Mr. Hamidy for a zoning variance to permit a side yard addition to his home.

For purposes of clarification, the word "we" in this summary refers to Henry & Nancy Miller.

- Mrs. Miller began her testimony by stating that she and Mr. Miller have no wish to be inhospitable to Mr. Hamidy and his family and are, in fact, pleased that he has invested so much time and money in renovating the home, which has been vacant since November 2018.
- We are objecting to the zoning variance requested for the proposed addition to the property at 6302 Chesworth Road, a two-story dwelling, containing 4 bedrooms and located adjacent to our property at 6304 Chesworth Road, where we have resided since 1971. Mr. Hamidy has never lived in the home as the home is undergoing extensive renovation.
- Mr. Hamidy approached us only after the original variance posting on the property and described his intention to add an attached garage with a second floor. He even asked if we were willing to give him a larger variance. Since that time, Mr. Hamidy has approached us multiple times to ask if we would be willing to withdraw our objection. We have always responded that we wanted a decision from Baltimore County.
- Mr. Hamidy originally supplied Mr. Charles Springer, covenants representative of the Woodbridge Valley Improvement Assn. who governs the property where our homes are located, and of which we are a member, a copy of the proposed addition. Mr. Hamidy told us, and stated at the hearing, that this was only a conceptual drawing and that he, in fact, was not

happy with the design. When we asked Mr. Hamidy recently if there was a new drawing, he stated that since the architect would charge for a new drawing there was none. (Note: Mr. Schmidt offered Exhibit 2, a drawing of the proposed addition, which differs from the one presented by Mr. Hamidy at the original hearing.)

- We also received correspondence from Zachary Wilkins, of the law firm of Smith, Gildea & Schmidt, who Mr. Hamidy engaged after the request was denied by John Beverungen, Administrative Law Judge for Baltimore County and responded to his letter with explanation of our objections. (It should be noted that we requested an updated drawing at that time but none was provided.)
- The addition Mr. Hamidy proposes will increase the size of the house by approximately 1/3. And, based on the only drawing we have been shown, the roof line of the addition will be even with the current roof line, making the addition 2+ stories high, since the basement of the house itself rises approximately 3 feet above ground. The drawing (Exhibit 2) presented by Mr. Schmidt, legal counsel for Mr. Hamidy, confirms this.
- Mr. Schmidt also provided a plat of the properties at 6300, 6302 and 6304 Chesworth Road, (Exhibit 1). Mitchell Kellman of DMW, responded to a question by Mr. Schmidt if the design of the lot at 6302 Chesworth Road is unique in the affirmative. Mrs. Miller disagreed with this statement, stating that the property at 1302 Rolling Road, also shown on the plat, also does not conform to a standard rectangle or square. In fact, if one looks at the entire of Woodbridge Valley, presented by Mr. Schmidt as Exhibit 4, there are numerous oddly shaped lots.
- The property at 6302 Chesworth Road has a significant drop to the back yard at the end of the driveway (See Mr. Schmidt's Exhibits 6G, 6HJ, 6K, 6M). There is a set of steps which leads from the end of the driveway down to the back yard, and by eliminating the steps to accommodate the garage, access to the back yard will be from the basement of the home, by going around the garage and down the hill, or by going around the other side of the house, which has a smaller incline. As proposed, there would be 5 ft. between the exterior wall of the garage and our property line. While this is approximately the same access footage as available now for large lawn equipment, due to the hill, there is no wall to go around. We believe that it will be necessary for such equipment to traverse a portion of our property in order to get to the back yard. Mr. Hamidy has assured us that he will landscape the new addition so that it will look nice, and we appreciate that offer, but that will take up additional space on the side of the garage and will, therefore, limit the width available for any access by lawn care people or contractors.
- There are no other homes in Woodbridge of the design of Mr. Hamidy's which have such a large two-story addition and we are not aware of any properties which have been granted a zoning variance for such an addition. Mr. Schmidt provided photos of other homes in the Woodbridge Community which have garages. Exhibit 6N shows the home directly across the street from the Miller home at 6304 Chesworth. It should be noted that this home was not built by the original builder in the community and included a garage when built. This home is on a large corner lot.

Mr. Schmidt also presented additional photos (Exhibits 6O, 6P, 6Q, 6R, 6S) in an effort to show that other homes in the community have garages. Mrs. Miller noted that in each case the garage was one story – no room above it. It should also be noted that some of the garages were attached while others were free standing.

- Mrs. Miller also questioned Mr. Kellman if he was aware that when the Woodbridge subdivision where 6302 and 6304 Chesworth are located was being sold, buyers chose the model home they desired (there were 4 choices) and that then they were provided with a selection of lots where the home could be built. Garages were an option for some of the models. In other words, the properties were sized to accommodate the style of home. Mr. Kellman was not aware of this.
- Mrs. Miller also provided the Board with photos (Exhibits 1A, 1B, and 1C) showing the street view of 6302 and 6304 Chesworth and responded to questions from the Board regarding the property line by referring them to the telephone/cable pole which sits on the property line at the beginning of both driveways. The photos also show views taken from the driveway of 6304 to try to give the Board the Miller perspective. The position of the dumpster gives a good idea of where the outside wall of the garage would be in relation to the property line, which, in the photo, almost follows the brown vs. green grass.
- When the zoning variance was originally posted, we spoke with a local real estate agent with over 30 years of experience and a Woodbridge Valley resident, to inquire about the impact this large addition would have on our property. It is our understanding that a large addition built so close to our property line would reduce the value of our property. In short, we believe that the lots in our community were laid out to accommodate the homes as designed and that this proposed addition will make the home too large for the lot.
- Mr. Hamidy has indicated that he requires this addition to accommodate his family of three adults and 4 children. However, we would like to point out that the previous owner of this home had 2 adults and 4 children living in the home. We do not understand why Mr. Hamidy would purchase a home that, as constructed, cannot accommodate his family. Mr. Hamidy also stated that there were no other homes available. However, Mrs. Miller noted that a new community is being constructed a short distance away on Rolling Road and there are other larger homes in Woodbridge periodically for sale.

I believe this summary of testimony on April 18, is accurate. We look forward to receiving further information regarding the Board's decision. As a reminder, Mrs. Miller informed the court that she will undergo hip replacement surgery on May 7 with an undefined recovery time.



Nancy E. Miller



Henry G. Miller

Date

signed and dated 4/19/2019
mailed 4/20/2019



Image capture: Aug 2012 © 2019 Google

Catonsville, Maryland



Street View - Aug 2012









Board of Appeals of Baltimore County

JEFFERSON BUILDING
SECOND FLOOR, SUITE 203
105 WEST CHESAPEAKE AVENUE
TOWSON, MARYLAND, 21204
410-887-3180
FAX: 410-887-3182

April 25, 2019

NOTICE OF DELIBERATION

IN THE MATTER OF: Nasir Hamidy
6302 Chesworth Road
19-098-A 1st Election District; 1st Councilmanic District

Re: Petition for Variance relief pursuant to BCZR to permit a side yard addition with a side setback of 5.8 ft. in lieu of the required 10 ft.

12/7/18 Opinion and Order of the Administrative Law Judge wherein the Petition for Variance was DENIED.

This matter having been heard and concluded on April 18, 2019, a public deliberation has been scheduled for the following:

DATE AND TIME: **JULY 9, 2019 at 9:00 a.m.**

LOCATION: Jefferson Building - Second Floor
Hearing Room #2 - Suite 206
105 W. Chesapeake Avenue

NOTE: Closing briefs are due on **May 20, 2019 by 3:00 p.m.**
(Original and three [3] copies)

NOTE: PUBLIC DELIBERATIONS ARE OPEN WORK SESSIONS WHICH ALLOW THE PUBLIC TO WITNESS THE DECISION-MAKING PROCESS. ATTENDANCE IS NOT REQUIRED AND PARTICIPATION IS NOT ALLOWED. A WRITTEN OPINION AND ORDER WILL BE ISSUED BY THE BOARD WITHIN A REASONABLE TIMEFRAME AFTER THE CONCLUSION OF THE DELIBERATION. A COPY OF THAT OPINION AND ORDER WILL BE SENT TO ALL PARTIES.

For further information, including our inclement weather policy, please visit our website www.baltimorecountymd.gov/Agencies/appeals/index.html

Krysundra "Sunny" Cannington, Administrator

c: Counsel for Petitioner
Petitioner

: Lawrence E. Schmidt, Esquire
: Nasir Hamidy

Protestant

: Henry and Nancy Miller

Jeff Mayhew, Acting Director/Department of Planning
Michael Field, County Attorney, Office of Law
Nancy West, Assistant County Attorney

Lawrence M. Stahl, Managing Administrative Law Judge
Mike Mohler, Acting Director/PAI
Office of People's Counsel

Henry & Nancy Miller

6304 Chesworth Road
Baltimore MD 21228

April 19, 2019



Board of Appeals of Baltimore County
Jefferson Building
Second Floor, Suite 203
105 West Chesapeake Avenue
Towson MD 21204

IN THE MATTER OF: Nasir Hamidy
6302 Chesworth Road
19-098-A 1st Election District; 1st Councilmanic District

RE: Petition for Variance relief pursuant to BCZR to permit a side yard addition with a side setback of 5.8 ft. in lieu of the required 10 ft.

Following the hearing on this matter held on April 18, 2019, and at the request of the Board of Appeals, summarized below is Nancy Miller's testimony regarding the objections of Nancy & Henry Miller to the request by Mr. Hamidy for a zoning variance to permit a side yard addition to his home.

For purposes of clarification, the word "we" in this summary refers to Henry & Nancy Miller.

- Mrs. Miller began her testimony by stating that she and Mr. Miller have no wish to be inhospitable to Mr. Hamidy and his family and are, in fact, pleased that he has invested so much time and money in renovating the home, which has been vacant since November 2018.
- We are objecting to the zoning variance requested for the proposed addition to the property at 6302 Chesworth Road, a two- story dwelling, containing 4 bedrooms and located adjacent to our property at 6304 Chesworth Road, where we have resided since 1971. Mr. Hamidy has never lived in the home as the home is undergoing extensive renovation.
- Mr. Hamidy approached us only after the original variance posting on the property and described his intention to add an attached garage with a second floor. He even asked if we were willing to give him a larger variance. Since that time, Mr. Hamidy has approached us multiple times to ask if we would be willing to withdraw our objection. We have always responded that we wanted a decision from Baltimore County.

- Mr. Hamidy originally supplied Mr. Charles Springer, covenants representative of the Woodbridge Valley Improvement Assn. who governs the property where our homes are located, and of which we are a member, a copy of the proposed addition. Mr. Hamidy told us, and stated at the hearing, that this was only a conceptual drawing and that he, in fact, was not happy with the design. When we asked Mr. Hamidy recently if there was a new drawing, he stated that since the architect would charge for a new drawing there was none. (Note: Mr. Schmidt offered Exhibit 2, a drawing of the proposed addition, which differs from the one presented by Mr. Hamidy at the original hearing.)
- We also received correspondence from Zachary Wilkins, of the law firm of Smith, Gildea & Schmidt, who Mr. Hamidy engaged after the request was denied by John Beverungen, Administrative Law Judge for Baltimore County and responded to his letter with explanation of our objections. (It should be noted that we requested an updated drawing at that time but none was provided.)
- The addition Mr. Hamidy proposes will increase the size of the house by approximately 1/3. And, based on the only drawing we have been shown, the roof line of the addition will be even with the current roof line, making the addition 2+ stories high, since the basement of the house itself rises approximately 3 feet above ground. The drawing (Exhibit 2) presented by Mr. Schmidt, legal counsel for Mr. Hamidy, confirms this.
- Mr. Schmidt also provided a plat of the properties at 6300, 6302 and 6304 Chesworth Road, (Exhibit 1). Mitchell Kellman of DMW, responded to a question by Mr. Schmidt if the design of the lot at 6302 Chesworth Road is unique in the affirmative. Mrs. Miller disagreed with this statement, stating that the property at 1302 Rolling Road, also shown on the plat, also does not conform to a standard rectangle or square. In fact, if one looks at the entire of Woodbridge Valley, presented by Mr. Schmidt as Exhibit 4, there are numerous oddly shaped lots.
- The property at 6302 Chesworth Road has a significant drop to the back yard at the end of the driveway (See Mr. Schmidt's Exhibits 6G, 6HJ, 6K, 6M). There is a set of steps which leads from the end of the driveway down to the back yard, and by eliminating the steps to accommodate the garage, access to the back yard will be from the basement of the home, by going around the garage and down the hill, or by going around the other side of the house, which has a smaller incline. As proposed, there would be 5 ft. between the exterior wall of the garage and our property line. While this is approximately the same access footage as available now for large lawn equipment, due to the hill, there is no wall to go around. We believe that it will be necessary for such equipment to traverse a portion of our property in order to get to the back yard. Mr. Hamidy has assured us that he will landscape the new addition so that it will look nice, and we appreciate that offer, but that will take up additional space on the side of the

garage and will, therefore, limit the width available for any access by lawn care people or contractors.

- There are no other homes in Woodbridge of the design of Mr. Hamidy's which have such a large two-story addition and we are not aware of any properties which have been granted a zoning variance for such an addition. Mr. Schmidt provided photos of other homes in the Woodbridge Community which have garages. Exhibit 6N shows the home directly across the street from the Miller home at 6304 Chesworth. It should be noted that this home was not built by the original builder in the community and included a garage when built. This home is on a large corner lot. Mr. Schmidt also presented additional photos (Exhibits 6O, 6P, 6Q, 6R, 6S) in an effort to show that other homes in the community have garages. Mrs. Miller noted that in each case the garage was one story – no room above it. It should also be noted that some of the garages were attached while others were free standing.
- Mrs. Miller also questioned Mr. Kellman if he was aware that when the Woodbridge subdivision where 6302 and 6304 Chesworth are located was being sold, buyers chose the model home they desired (there were 4 choices) and that then they were provided with a selection of lots where the home could be built. Garages were an option for some of the models. In other words, the properties were sized to accommodate the style of home. Mr. Kellman was not aware of this.
- Mrs. Miller also provided the Board with photos (Exhibits 1A, 1B, and 1C) showing the street view of 6302 and 6304 Chesworth and responded to questions from the Board regarding the property line by referring them to the telephone/cable pole which sits on the property line at the beginning of both driveways. The photos also show views taken from the driveway of 6304 to try to give the Board the Miller perspective. The position of the dumpster gives a good idea of where the outside wall of the garage would be in relation to the property line, which, in the photo, almost follows the brown vs. green grass.
- When the zoning variance was originally posted, we spoke with a local real estate agent with over 30 years of experience and a Woodbridge Valley resident, to inquire about the impact this large addition would have on our property. It is our understanding that a large addition built so close to our property line would reduce the value of our property. In short, we believe that the lots in our community were laid out to accommodate the homes as designed and that this proposed addition will make the home too large for the lot.
- Mr. Hamidy has indicated that he requires this addition to accommodate his family of three adults and 4 children. However, we would like to point out that the previous owner of this home had 2 adults and 4 children living in the home. We do not understand why Mr. Hamidy would purchase a home that, as constructed, cannot accommodate his family. Mr. Hamidy

also stated that there were no other homes available. However, Mrs. Miller noted that a new community is being constructed a short distance away on Rolling Road and there are other larger homes in Woodbridge periodically for sale.

I believe this summary of testimony on April 18, is accurate. We look forward to receiving further information regarding the Board's decision. As a reminder, Mrs. Miller informed the court that she will undergo hip replacement surgery on May 7 with an undefined recovery time.

Nancy E. Miller
Nancy E. Miller

Henry G. Miller
Henry G. Miller

4/19/2019
Date

Nancy Miller
6304 Chesworth Road
Catonsville MD 21228

Board of Appeals of Baltimore County
Jefferson Building
Second Floor, Suite 203
105 West Chesapeake Avenue
Towson MD 21204

21204-471153



BALTIMORE MD 21204
15 MAR 2015 5:15 PM



Board of Appeals of Baltimore County

JEFFERSON BUILDING
SECOND FLOOR, SUITE 203
105 WEST CHESAPEAKE AVENUE
TOWSON, MARYLAND, 21204
410-887-3180
FAX: 410-887-3182

March 1, 2019

NOTICE OF POSTPONEMENT AND REASSIGNMENT

IN THE MATTER OF: Nasir Hamidy
6302 Chesworth Road
19-098-A 1st Election District; 1st Councilmanic District

Re: Petition for Variance relief pursuant to BCZR to permit a side yard addition with a side setback of 5.8 ft. in lieu of the required 10 ft.

12/7/18 Opinion and Order of the Administrative Law Judge wherein the Petition for Variance was DENIED.

This matter was scheduled for hearing on March 20, 2019 and has been postponed by request of counsel. This matter has been

REASSIGNED FOR: APRIL 18, 2019, AT 10:00 A.M.

LOCATION: Hearing Room #2, Second Floor, Suite 206
Jefferson Building, 105 W. Chesapeake Avenue, Towson

NOTICE:

- This appeal is an evidentiary hearing. Parties should consider the advisability of retaining an attorney.
- Please refer to the Board's Rules of Practice & Procedure, Appendix B, Baltimore County Code.
- No postponements will be granted without sufficient reasons; said requests must be in writing and in compliance with Rule 2(b) of the Board's Rules. No postponements will be granted within 15 days of scheduled hearing date unless in full compliance with Rule 2(c).
- If you have a disability requiring special accommodations, please contact this office at least one week prior to hearing date.
- Parties must file one (1) original and three (3) copies of all Motions, Memoranda, and exhibits (including video and PowerPoint) with the Board unless otherwise requested.
- Projection equipment for digital exhibits is available by request. A minimum of forty-eight (48) hours-notice is required. Supply is limited and not guaranteed.

For further information, including our inclement weather policy, please visit our website www.baltimorecountymd.gov/Agencies/appeals/index.html

Krysundra "Sunny" Cannington
Administrator

Notice of Postponement and Reassignment
In the matter of: Nasir Hamidy
Case number: 19-098-A
March 1, 2019
Page 2

c: Counsel for Petitioner
Petitioner

: Lawrence E. Schmidt, Esquire
: Nasir Hamidy

Protestant

: Henry and Nancy Miller

Jeff Mayhew, Acting Director/Department of Planning
Lawrence M. Stahl, Managing Administrative Law Judge
Michael Field, County Attorney, Office of Law
Michael Mohler, Acting Director/PAI
Nancy West, Assistant County Attorney
Office of People's Counsel

SMITH, GILDEA & SCHMIDT LLC

MICHAEL PAUL SMITH
DAVID K. GILDEA
LAWRENCE E. SCHMIDT
MICHAEL G. DEHAVEN
JASON T. VETTORI
MARIELA C. D'ALESSIO*
MELISSA L. ENGLISH

*Admitted in MD, FL, PA

LAUREN D. BENJAMIN
SARAH A. ZADROZNY
CARMELO D. MORABITO
ZACHARY J. WILKINS

of counsel:

EUGENE A. ARBAUGH, JR.
DAVID T. LAMPTON
MARY G. LOKER
STEPHEN J. NOLAN

February 19, 2019

Sent Via Hand Delivery

Ms. Krysundra L. Cannington, Administrator
Board of Appeals of Baltimore County
Jefferson Building
105 W. Chesapeake Avenue, Suite 203
Towson, MD 21204



Re: In the Matter of: Nasir Hamidy
6302 Chesworth Road
Case Nos. 2019-098-A

Dear Sunny,

I am in receipt of the Board's Notice of Assignment in connection with the above referenced matter. and understand that this matter has been scheduled for a hearing on March 20, 2019 beginning at 10:00 a.m. Unfortunately, I am scheduled to be a presenter at the Maryland State Bar Land Use Institute program that day in Columbia, Maryland. I have enlisted the assistance of the other attorneys in my office that would normally be available to step up in my absence. As such, we would appreciate this matter being postponed to a later date at the convenience of the Board.

Thank you for your courtesy. I look forward to hearing from you.

Very truly yours,

Lawrence E. Schmidt

LES/amf

cc: Peter Max Zimmerman, Esquire, People's Counsel for Baltimore County
Henry and Nancy Miller, 6304 Chesworth Road, Catonsville, MD 21228



Board of Appeals of Baltimore County

JEFFERSON BUILDING
SECOND FLOOR, SUITE 203
105 WEST CHESAPEAKE AVENUE
TOWSON, MARYLAND, 21204
410-887-3180
FAX: 410-887-3182

January 30, 2019

NOTICE OF ASSIGNMENT

IN THE MATTER OF: Nasir Hamidy
6302 Chesworth Road
19-098-A 1st Election District; 1st Councilmanic District

Re: Petition for Variance relief pursuant to BCZR to permit a side yard addition with a side setback of 5.8 ft. in lieu of the required 10 ft.

12/7/18 Opinion and Order of the Administrative Law Judge wherein the Petition for Variance was DENIED.

ASSIGNED FOR: **MARCH 20, 2019, AT 10:00 A.M.**

LOCATION: Hearing Room #2, Second Floor, Suite 206
Jefferson Building, 105 W. Chesapeake Avenue, Towson

NOTICE:

- This appeal is an evidentiary hearing. Parties should consider the advisability of retaining an attorney.
- Please refer to the Board's Rules of Practice & Procedure, Appendix B, Baltimore County Code.
- No postponements will be granted without sufficient reasons; said requests must be in writing and in compliance with Rule 2(b) of the Board's Rules. No postponements will be granted within 15 days of scheduled hearing date unless in full compliance with Rule 2(c).
- If you have a disability requiring special accommodations, please contact this office at least one week prior to hearing date.
- Parties must file one (1) original and three (3) copies of all Motions, Memoranda, and exhibits (including video and PowerPoint) with the Board unless otherwise requested.
- Projection equipment for digital exhibits is available by request. A minimum of forty-eight (48) hours-notice is required. Supply is limited and not guaranteed.

For further information, including our inclement weather policy, please visit our website www.baltimorecountymd.gov/Agencies/appeals/index.html

Krysundra "Sunny" Cannington, Administrator

c: Counsel for Petitioner
Petitioner

: Lawrence E. Schmidt, Esquire
: Nasir Hamidy

Protestant

: Henry and Nancy Miller

Jeff Mayhew, Acting Director/Department of Planning
Michael Field, County Attorney, Office of Law
Nancy West, Assistant County Attorney

Lawrence M. Stahl, Managing Administrative Law Judge
Mike Mohler, Acting Director/PAI
Office of People's Counsel



JOHN A. OLSZEWSKI, JR.
County Executive

ADMINISTRATIVE LAW JUDGE
Office of Administrative Hearings

January 4, 2019

Lawrence E. Schmidt, Esq.
Smith, Gildea & Schmidt
600 Washington Ave, Suite 200
Towson, MD 21204-1301



RE: **APPEAL TO BOARD OF APPEALS**
Petitions for ~~Special Hearing and Variance~~
Case No. 2019-0098-A
Property: 6302 Chesworth Road

Dear Mr. Schmidt:

Please be advised that an appeal of the above-referenced case was filed in this Office on January 4, 2019. All materials relative to the case have been forwarded to the Baltimore County Board of Appeals ("Board").

If you are the person or party taking the appeal, you should notify other similarly interested parties or persons known to you of the appeal. If you are an attorney of record, it is your responsibility to notify your client.

If you have any questions concerning this matter, please do not hesitate to contact the Board at 410-887-3180.

Sincerely,

A handwritten signature in black ink, appearing to read "JEB", with a long horizontal line extending to the right.

JOHN E. BEVERUNGEN
Administrative Law Judge
for Baltimore County

JEB/dlw

c: Henry & Nancy Miller, 6304 Chesworth Road, Baltimore, MD 21228
Baltimore County Board of Appeals
✓ People's Counsel for Baltimore County

**IN RE:
PETITION FOR VARIANCE
6302 Chesworth Road**

1st Election District
1st Councilmanic District

Nasir Hamidy, *Legal Owner*
Appellant


* BEFORE THE
* BOARD OF APPEALS
* OF
* BALTIMORE COUNTY
* Case No.: 2019-0098-A
*

* * * * *

NOTICE OF APPEAL

The Appellant, Nasir Hamidy, by and through his attorneys, Lawrence E. Schmidt and Smith, Gildea, and Schmidt, LLC, feeling aggrieved by the decision of the Administrative Law Judge for Baltimore County from the Opinion and Order dated December 7, 2018 in the above-captioned matter, hereby note this appeal to the County Board of Appeals for Baltimore County in accordance with Baltimore County Code §32-3-401 by filing this Notice of Appeal with the Director of the Baltimore County Department of Permits, Approvals & Inspections.

Respectfully submitted,

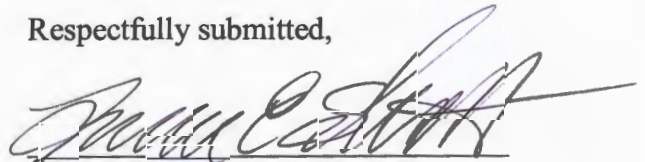

LAWRENCE E. SCHMIDT
Smith, Gildea & Schmidt, LLC
600 Washington Avenue, Suite 200
Towson, MD 21204
(410) 821-0070
Attorney for Appellant

CERTIFICATE OF SERVICE


I HEREBY CERTIFY that on this 4th day of **January, 2019**, a copy of the foregoing Notice of Appeal was mailed first-class pre-paid postage to:

Henry and Nancy Miller
6304 Chesworth Road
Baltimore, MD 21228

Peter Max Zimmerman, Esquire
People's Counsel for Baltimore County
The Jefferson Building
105 West Chesapeake Avenue, Room 204
Towson, MD 21204

John E. Beverungen, Esquire
Administrative Law Judge
for Baltimore County
Office of Administrative Hearings
105 West Chesapeake Avenue, Suite 103
Towson, MD 21204

Krysundra Cannington,
Board of Appeals for Baltimore County
The Jefferson Building
105 West Chesapeake Avenue, Room 205
Towson, MD 21204

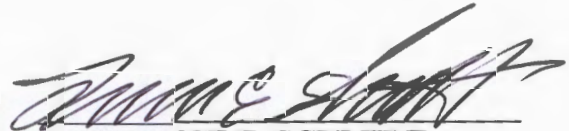
LAWRENCE E. SCHMIDT

**IN RE:
PETITION FOR VARIANCE
6302 Chesworth Road**

1st Election District
1st Councilmanic District

Nasir Hamidy, *Legal Owner*
Appellant


* BEFORE THE
* BOARD OF APPEALS
* OF
* BALTIMORE COUNTY
* Case No.: 2019-0098-A
*

* * * * *

NOTICE OF APPEAL

The Appellant, Nasir Hamidy, by and through his attorneys, Lawrence E. Schmidt and Smith, Gildea, and Schmidt, LLC, feeling aggrieved by the decision of the Administrative Law Judge for Baltimore County from the Opinion and Order dated December 7, 2018 in the above-captioned matter, hereby note this appeal to the County Board of Appeals for Baltimore County in accordance with Baltimore County Code §32-3-401 by filing this Notice of Appeal with the Director of the Baltimore County Department of Permits, Approvals & Inspections.

Respectfully submitted,

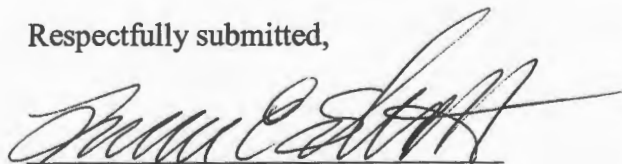

LAWRENCE E. SCHMIDT
Smith, Gildea & Schmidt, LLC
600 Washington Avenue, Suite 200
Towson, MD 21204
(410) 821-0070
Attorney for Appellant

CERTIFICATE OF SERVICE


I HEREBY CERTIFY that on this **4th** day of **January, 2019**, a copy of the foregoing Notice of Appeal was mailed first-class pre-paid postage to:

Henry and Nancy Miller
6304 Chesworth Road
Baltimore, MD 21228

Peter Max Zimmerman, Esquire
People's Counsel for Baltimore County
The Jefferson Building
105 West Chesapeake Avenue, Room 204
Towson, MD 21204

John E. Beverungen, Esquire
Administrative Law Judge
for Baltimore County
Office of Administrative Hearings
105 West Chesapeake Avenue, Suite 103
Towson, MD 21204

Krysundra Cannington,
Board of Appeals for Baltimore County
The Jefferson Building
105 West Chesapeake Avenue, Room 205
Towson, MD 21204

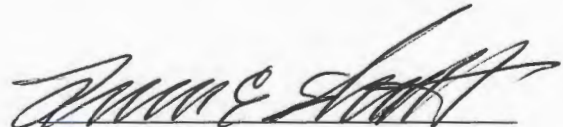
LAWRENCE E. SCHMIDT



DONALD I. MOHLER III
County Executive

LAWRENCE M. STAHL
Managing Administrative Law Judge
JOHN E. BEVERUNGEN
Administrative Law Judge

December 7, 2018

Nasir Hamidy
6302 Chesworth Road
Baltimore, Maryland 21228

RE: Petitions for Special Hearing and Variance
Case No. 2019-0098-A
Property: 6302 Chesworth Road

Dear Mr. Hamidy:

Enclosed please find a copy of the decision rendered in the above-captioned matter.

In the event any party finds the decision rendered is unfavorable, any party may file an appeal to the County Board of Appeals within thirty (30) days of the date of this Order. For further information on filing an appeal, please contact the Office of Administrative Hearings at 410-887-3868.

Sincerely,

A handwritten signature in blue ink, appearing to read "JEB", is written over a faint, circular official stamp.

JOHN E. BEVERUNGEN
Administrative Law Judge
for Baltimore County

JEB: sln
Enclosure

c: Henry & Nancy Miller, 6304 Chesworth Road, Baltimore, MD 21228

IN RE: PETITION FOR VARIANCE

(6302 Chesworth Road)

1st Election District

1st Council District

Nasir Hamidy

Legal Owner

Petitioner

*

*

*

*

*

BEFORE THE OFFICE

OF ADMINISTRATIVE

HEARINGS FOR

BALTIMORE COUNTY

CASE NO. 2019-0098-A

* * * * *

OPINION AND ORDER

This matter comes before the Office of Administrative Hearings (OAH) for Baltimore County as a Petition for Variance filed by Nasir Hamidy, legal owner of the subject property ("Petitioner"). Petitioner is requesting variance relief pursuant to the Baltimore County Zoning Regulations ("BCZR") to permit a side yard addition with a side setback of 5.8 ft. in lieu of the required 10 ft.

Nasir Hamidy appeared in support of the petition. The adjoining neighbors opposed the request. The Petition was advertised and posted as required by the BCZR. No substantive Zoning Advisory Committee (ZAC) comments were received from any of the county reviewing agencies.

The site is approximately 8,568 square feet in size and zoned DR 3.5. The property is improved with a single-family dwelling constructed in 1970. Petitioner recently purchased the home and would like to construct a 2-story addition with a garage and additional living space for his family. The adjoining neighbors are concerned about the size of the proposed addition and the potential impact it may have upon the value of their home.

A variance request involves a two-step process, summarized as follows:

- (1) It must be shown the property is unique in a manner which makes it unlike surrounding properties, and that uniqueness or peculiarity must necessitate variance relief; and
- (2) If variance relief is denied, Petitioner will experience a practical difficulty

ORDER RECEIVED FOR FILING

Date

12/7/18

By

Sen


or hardship.

Cromwell v. Ward, 102 Md. App. 691 (1995).

The subject property is similar in size and shape to the majority of the other properties in the Woodbridge Valley subdivision. As such I do not believe the property qualifies as “unique” as that term is used in the law. In a contested variance case the petitioner faces an uphill battle. In Maryland, variances must be granted “sparingly” since it is “an authorization for [that] ... which is prohibited by a zoning ordinance.” *Cromwell*, 102 Md. App. at 699. While the Petitioner’s request is reasonable and the proposed addition (as shown on the elevations submitted at the hearing) would be attractive and constructed of quality materials, those are not sufficient reasons to grant a variance. As such the petition must be denied.

THEREFORE, IT IS ORDERED, this 7th day of **December, 2018**, by the Administrative Law Judge for Baltimore County, that the Petition for Variance to permit a side yard addition with a side setback of 5.8 ft. in lieu of the required 10 ft., be and is hereby DENIED.

Any appeal of this decision must be made within thirty (30) days of the date of this Order.

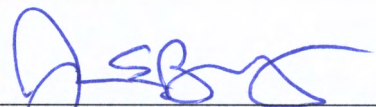

JOHN E. BEVERUNGEN
Administrative Law Judge for
Baltimore County

JEB/sln

ORDER RECEIVED FOR FILING

Date

12/7/18

By

sln

IN RE: PETITION FOR VARIANCE

(6302 Chesworth Road)

1st Election District

1st Council District

Nasir Hamidy

Legal Owner

Petitioner

*

*

*

*

*

BEFORE THE OFFICE

OF ADMINISTRATIVE

HEARINGS FOR

BALTIMORE COUNTY

CASE NO. 2019-0098-A

* * * * *

OPINION AND ORDER

This matter comes before the Office of Administrative Hearings (OAH) for Baltimore County as a Petition for Variance filed by Nasir Hamidy, legal owner of the subject property ("Petitioner"). Petitioner is requesting variance relief pursuant to the Baltimore County Zoning Regulations ("BCZR") to permit a side yard addition with a side setback of 5.8 ft. in lieu of the required 10 ft.

Nasir Hamidy appeared in support of the petition. The adjoining neighbors opposed the request. The Petition was advertised and posted as required by the BCZR. No substantive Zoning Advisory Committee (ZAC) comments were received from any of the county reviewing agencies.

The site is approximately 8,568 square feet in size and zoned DR 3.5. The property is improved with a single-family dwelling constructed in 1970. Petitioner recently purchased the home and would like to construct a 2-story addition with a garage and additional living space for his family. The adjoining neighbors are concerned about the size of the proposed addition and the potential impact it may have upon the value of their home.

A variance request involves a two-step process, summarized as follows:

- (1) It must be shown the property is unique in a manner which makes it unlike surrounding properties, and that uniqueness or peculiarity must necessitate variance relief; and
- (2) If variance relief is denied, Petitioner will experience a practical difficulty


or hardship.

Cromwell v. Ward, 102 Md. App. 691 (1995).

The subject property is similar in size and shape to the majority of the other properties in the Woodbridge Valley subdivision. As such I do not believe the property qualifies as "unique" as that term is used in the law. In a contested variance case the petitioner faces an uphill battle. In Maryland, variances must be granted "sparingly" since it is "an authorization for [that] ...which is prohibited by a zoning ordinance." *Cromwell*, 102 Md. App. at 699. While the Petitioner's request is reasonable and the proposed addition (as shown on the elevations submitted at the hearing) would be attractive and constructed of quality materials, those are not sufficient reasons to grant a variance. As such the petition must be denied.

THEREFORE, IT IS ORDERED, this 7th day of **December, 2018**, by the Administrative Law Judge for Baltimore County, that the Petition for Variance to permit a side yard addition with a side setback of 5.8 ft. in lieu of the required 10 ft., be and is hereby DENIED.

Any appeal of this decision must be made within thirty (30) days of the date of this Order.

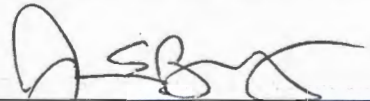

JOHN E. BEVERUNGEN
Administrative Law Judge for
Baltimore County

JEB/sln



DONALD I. MOHLER III
County Executive

LAWRENCE M. STAHL
Managing Administrative Law Judge
JOHN E. BEVERUNGEN
Administrative Law Judge

December 7, 2018

Nasir Hamidy
6302 Chesworth Road
Baltimore, Maryland 21228

RE: Petitions for Special Hearing and Variance
Case No. 2019-0098-A
Property: 6302 Chesworth Road

Dear Mr. Hamidy:

Enclosed please find a copy of the decision rendered in the above-captioned matter.

In the event any party finds the decision rendered is unfavorable, any party may file an appeal to the County Board of Appeals within thirty (30) days of the date of this Order. For further information on filing an appeal, please contact the Office of Administrative Hearings at 410-887-3868.

Sincerely,

A handwritten signature in black ink, appearing to read "JEB", with a stylized flourish at the end.

JOHN E. BEVERUNGEN
Administrative Law Judge
for Baltimore County

JEB: sln
Enclosure

c: Henry & Nancy Miller, 6304 Chesworth Road, Baltimore, MD 21228

SMITH, GILDEA & SCHMIDT_{LLC}

MICHAEL PAUL SMITH
DAVID K. GILDEA
LAWRENCE E. SCHMIDT
MICHAEL G. DEHAVEN
JASON T. VETTORI



January 4, 2019

LAUREN D. BENJAMIN
MARIELA C. D'ALESSIO*
MELISSA L. ENGLISH
CARMELO D. MORABITO
SARAH A. ZADROZNY
of counsel:
EUGENE A. ARBAUGH, JR.
DAVID T. LAMPTON
MARY G. LOKER
STEPHEN J. NOLAN
*Admitted in MD, FL, PA

Via Hand Delivery

Michael Mohler, Acting Director
Baltimore County Department of Permits, Approvals and Inspections
111 West Chesapeake Ave, Suite 105
Towson, MD 21204

Re: Notice of Appeal
Property: 6302 Chesworth Road
Case No. 2019-0098-A

Dear Mr. Mohler,

Enclosed herewith please find an original and four (4) copies of the Notice of Appeal on behalf of Appellant, Nasir Hamidy, to be filed in the above referenced matter. Please date stamp the copies and return the same to our courier. Also enclosed, please find a check in the amount of \$300.00 to cover the filing fee for such appeal.

Please contact me should you have any questions.

Very truly yours,

Lawrence E. Schmidt

LES/amf


Enclosures

cc: Administrative Law Judge John E. Beverungen
Peter Max Zimmerman, Esquire
Krysundra Cannington, Board of Appeals
Henry and Nancy Miller, 6304 Chesworth Road, Baltimore, MD 21228
Nasir Hamidy, 6302 Chesworth Road, Baltimore, MD 21228

SMITH, GILDEA & SCHMIDT^{LLC}

MICHAEL PAUL SMITH
DAVID K. GILDEA
LAWRENCE E. SCHMIDT
MICHAEL G. DEHAVEN
JASON T. VETTORI

January 4, 2019

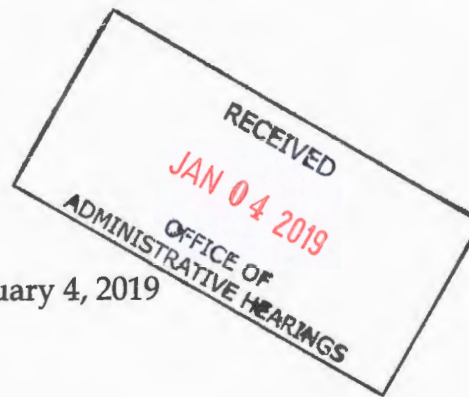

LAUREN D. BENJAMIN
MARIELA C. D'ALESSIO*
MELISSA L. ENGLISH
CARMELO D. MORABITO
SARAH A. ZADROZNY

of counsel:

EUGENE A. ARBAUGH, JR.
DAVID T. LAMPTON
MARY G. LOKER
STEPHEN J. NOLAN

*Admitted in MD, FL, PA

Via Hand Delivery

Michael Mohler, Acting Director
Baltimore County Department of Permits, Approvals and Inspections
111 West Chesapeake Ave, Suite 105
Towson, MD 21204

Re: Notice of Appeal
Property: 6302 Chesworth Road
Case No. 2019-0098-A



Dear Mr. Mohler,

Enclosed herewith please find an original and four (4) copies of the Notice of Appeal on behalf of Appellant, Nasir Hamidy, to be filed in the above referenced matter. Please date stamp the copies and return the same to our courier. Also enclosed, please find a check in the amount of \$300.00 to cover the filing fee for such appeal.

Please contact me should you have any questions.

Very truly yours,

A handwritten signature in black ink, appearing to read "Lawrence E. Schmidt".

Lawrence E. Schmidt

LES/amf

Enclosures

cc: Administrative Law Judge John E. Beverungen
Peter Max Zimmerman, Esquire
Krysundra Cannington, Board of Appeals
Henry and Nancy Miller, 6304 Chesworth Road, Baltimore, MD 21228
Nasir Hamidy, 6302 Chesworth Road, Baltimore, MD 21228

BALTIMORE COUNTY, MARYLAND
OFFICE OF BUDGET AND FINANCE
MISCELLANEOUS CASH RECEIPT

No. **174809**

Date: **1/4/19**

PAID RECEIPT

BUSINESS ACTUAL TIME
1/07/2019 1/04/2019 10:46:37

REN W603 WALKIN CASH

>>RECEIPT # 803000 1/04/2019

Dept 5 526 ZONING VERIFICATION

CR NO. 174809

Recpt Tot \$ 300.00

300.00 CR

Baltimore County, Maryland

Fund	Dept	Unit	Sub Unit	Rev Source/ Obj	Sub Rev/ Sub Obj	Dept Obj	BS Acct	Amount
001	806	0000		6150				300.00

Total: **300.00**

Rec From:

Harry Schmidt, Esq

For:

Office of Administrative Hearings (CD OR **APPEAL**)

CASE NO. **19-0098-A**

ADDRESS OR PROJECT: **6302 Chesworth Rd.**

HEARING DATE(S): **12-4-18**

CHECK # **3353**

DISTRIBUTION

WHITE - CASHIER

PINK - AGENCY

YELLOW - CUSTOMER

GOLD - ACCOUNTING

PLEASE PRESS HARD!!!!

**CASHIER'S
VALIDATION**

**IN RE:
PETITION FOR VARIANCE
6302 Chesworth Road**

1st Election District
1st Councilmanic District

Nasir Hamidy, *Legal Owner*
Appellant


* BEFORE THE
* BOARD OF APPEALS
* OF
* BALTIMORE COUNTY
* Case No.: 2019-0098-A
*

* * * * *

NOTICE OF APPEAL

The Appellant, Nasir Hamidy, by and through his attorneys, Lawrence E. Schmidt and Smith, Gildea, and Schmidt, LLC, feeling aggrieved by the decision of the Administrative Law Judge for Baltimore County from the Opinion and Order dated December 7, 2018 in the above-captioned matter, hereby note this appeal to the County Board of Appeals for Baltimore County in accordance with Baltimore County Code §32-3-401 by filing this Notice of Appeal with the Director of the Baltimore County Department of Permits, Approvals & Inspections.

Respectfully submitted,

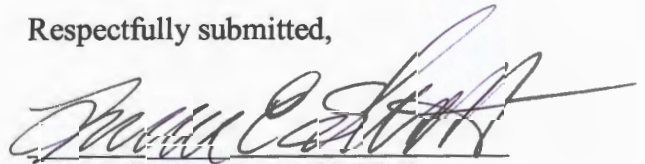

LAWRENCE E. SCHMIDT
Smith, Gildea & Schmidt, LLC
600 Washington Avenue, Suite 200
Towson, MD 21204
(410) 821-0070
Attorney for Appellant

CERTIFICATE OF SERVICE


I HEREBY CERTIFY that on this 4th day of **January, 2019**, a copy of the foregoing Notice of Appeal was mailed first-class pre-paid postage to:

Henry and Nancy Miller
6304 Chesworth Road
Baltimore, MD 21228

Peter Max Zimmerman, Esquire
People's Counsel for Baltimore County
The Jefferson Building
105 West Chesapeake Avenue, Room 204
Towson, MD 21204

John E. Beverungen, Esquire
Administrative Law Judge
for Baltimore County
Office of Administrative Hearings
105 West Chesapeake Avenue, Suite 103
Towson, MD 21204

Krysundra Cannington,
Board of Appeals for Baltimore County
The Jefferson Building
105 West Chesapeake Avenue, Room 205
Towson, MD 21204

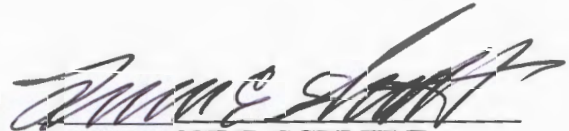
LAWRENCE E. SCHMIDT

IN RE: PETITION FOR VARIANCE

(6302 Chesworth Road)

1st Election District

1st Council District

Nasir Hamidy

Legal Owner

Petitioner

*

*

*

*

*

BEFORE THE OFFICE

OF ADMINISTRATIVE

HEARINGS FOR

BALTIMORE COUNTY

CASE NO. 2019-0098-A

* * * * *

OPINION AND ORDER

This matter comes before the Office of Administrative Hearings (OAH) for Baltimore County as a Petition for Variance filed by Nasir Hamidy, legal owner of the subject property ("Petitioner"). Petitioner is requesting variance relief pursuant to the Baltimore County Zoning Regulations ("BCZR") to permit a side yard addition with a side setback of 5.8 ft. in lieu of the required 10 ft.

Nasir Hamidy appeared in support of the petition. The adjoining neighbors opposed the request. The Petition was advertised and posted as required by the BCZR. No substantive Zoning Advisory Committee (ZAC) comments were received from any of the county reviewing agencies.

The site is approximately 8,568 square feet in size and zoned DR 3.5. The property is improved with a single-family dwelling constructed in 1970. Petitioner recently purchased the home and would like to construct a 2-story addition with a garage and additional living space for his family. The adjoining neighbors are concerned about the size of the proposed addition and the potential impact it may have upon the value of their home.

A variance request involves a two-step process, summarized as follows:

- (1) It must be shown the property is unique in a manner which makes it unlike surrounding properties, and that uniqueness or peculiarity must necessitate variance relief; and
- (2) If variance relief is denied, Petitioner will experience a practical difficulty

ORDER RECEIVED FOR FILING

Date 12/7/18

By Sen


or hardship.

Cromwell v. Ward, 102 Md. App. 691 (1995).

The subject property is similar in size and shape to the majority of the other properties in the Woodbridge Valley subdivision. As such I do not believe the property qualifies as "unique" as that term is used in the law. In a contested variance case the petitioner faces an uphill battle. In Maryland, variances must be granted "sparingly" since it is "an authorization for [that] ... which is prohibited by a zoning ordinance." *Cromwell*, 102 Md. App. at 699. While the Petitioner's request is reasonable and the proposed addition (as shown on the elevations submitted at the hearing) would be attractive and constructed of quality materials, those are not sufficient reasons to grant a variance. As such the petition must be denied.

THEREFORE, IT IS ORDERED, this 7th day of **December, 2018**, by the Administrative Law Judge for Baltimore County, that the Petition for Variance to permit a side yard addition with a side setback of 5.8 ft. in lieu of the required 10 ft., be and is hereby DENIED.

Any appeal of this decision must be made within thirty (30) days of the date of this Order.

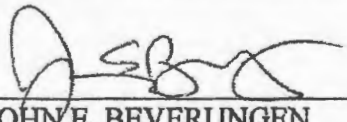
JOHN E. BEVERUNGEN
Administrative Law Judge for
Baltimore County

JEB/sln

ORDER RECEIVED FOR FILING

Date 12/7/18
By ASD



DONALD I. MOHLER III
County Executive

LAWRENCE M. STAHL
Managing Administrative Law Judge
JOHN E. BEVERUNGEN
Administrative Law Judge

December 7, 2018

Nasir Hamidy
6302 Chesworth Road
Baltimore, Maryland 21228

RE: Petitions for Special Hearing and Variance
Case No. 2019-0098-A
Property: 6302 Chesworth Road

Dear Mr. Hamidy:

Enclosed please find a copy of the decision rendered in the above-captioned matter.

In the event any party finds the decision rendered is unfavorable, any party may file an appeal to the County Board of Appeals within thirty (30) days of the date of this Order. For further information on filing an appeal, please contact the Office of Administrative Hearings at 410-887-3868.

Sincerely,

A blue ink signature of John E. Beverungen, written in a cursive style.

JOHN E. BEVERUNGEN
Administrative Law Judge
for Baltimore County


JEB: sln
Enclosure

c: Henry & Nancy Miller, 6304 Chesworth Road, Baltimore, MD 21228

SMITH, GILDEA & SCHMIDT^{LLC}

MICHAEL PAUL SMITH
DAVID K. GILDEA
LAWRENCE E. SCHMIDT
MICHAEL G. DEHAVEN
JASON T. VETTORI

January 4, 2019

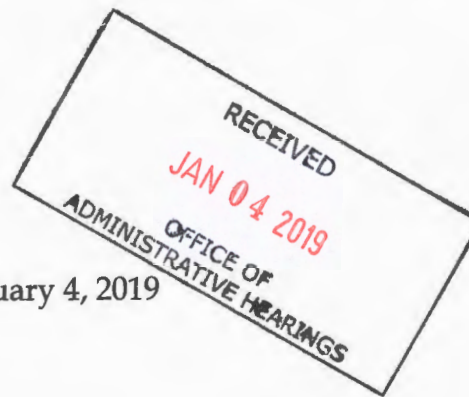

LAUREN D. BENJAMIN
MARIELA C. D'ALESSIO*
MELISSA L. ENGLISH
CARMELO D. MORABITO
SARAH A. ZADROZNY
of counsel:
EUGENE A. ARBAUGH, JR.
DAVID T. LAMPTON
MARY G. LOKER
STEPHEN J. NOLAN
*Admitted in MD, FL, PA

Via Hand Delivery

Michael Mohler, Acting Director
Baltimore County Department of Permits, Approvals and Inspections
111 West Chesapeake Ave, Suite 105
Towson, MD 21204

Re: Notice of Appeal
Property: 6302 Chesworth Road
Case No. 2019-0098-A



Dear Mr. Mohler,

Enclosed herewith please find an original and four (4) copies of the Notice of Appeal on behalf of Appellant, Nasir Hamidy, to be filed in the above referenced matter. Please date stamp the copies and return the same to our courier. Also enclosed, please find a check in the amount of \$300.00 to cover the filing fee for such appeal.

Please contact me should you have any questions.

Very truly yours,

A handwritten signature in black ink, appearing to read "Lawrence E. Schmidt".

Lawrence E. Schmidt

LES/amf

Enclosures

cc: Administrative Law Judge John E. Beverungen
Peter Max Zimmerman, Esquire
Krysundra Cannington, Board of Appeals
Henry and Nancy Miller, 6304 Chesworth Road, Baltimore, MD 21228
Nasir Hamidy, 6302 Chesworth Road, Baltimore, MD 21228

**IN RE:
PETITION FOR VARIANCE
6302 Chesworth Road**

1st Election District
1st Councilmanic District

Nasir Hamidy, *Legal Owner*
Appellant


* BEFORE THE
* BOARD OF APPEALS
* OF
* BALTIMORE COUNTY
* Case No.: 2019-0098-A
*

* * * * *

NOTICE OF APPEAL

The Appellant, Nasir Hamidy, by and through his attorneys, Lawrence E. Schmidt and Smith, Gildea, and Schmidt, LLC, feeling aggrieved by the decision of the Administrative Law Judge for Baltimore County from the Opinion and Order dated December 7, 2018 in the above-captioned matter, hereby note this appeal to the County Board of Appeals for Baltimore County in accordance with Baltimore County Code §32-3-401 by filing this Notice of Appeal with the Director of the Baltimore County Department of Permits, Approvals & Inspections.

Respectfully submitted,

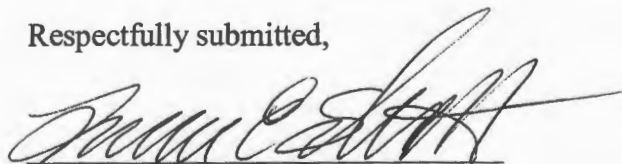

LAWRENCE E. SCHMIDT
Smith, Gildea & Schmidt, LLC
600 Washington Avenue, Suite 200
Towson, MD 21204
(410) 821-0070
Attorney for Appellant

CERTIFICATE OF SERVICE


I HEREBY CERTIFY that on this 4th day of **January, 2019**, a copy of the foregoing Notice of Appeal was mailed first-class pre-paid postage to:

Henry and Nancy Miller
6304 Chesworth Road
Baltimore, MD 21228

Peter Max Zimmerman, Esquire
People's Counsel for Baltimore County
The Jefferson Building
105 West Chesapeake Avenue, Room 204
Towson, MD 21204

John E. Beverungen, Esquire
Administrative Law Judge
for Baltimore County
Office of Administrative Hearings
105 West Chesapeake Avenue, Suite 103
Towson, MD 21204

Krysundra Cannington,
Board of Appeals for Baltimore County
The Jefferson Building
105 West Chesapeake Avenue, Room 205
Towson, MD 21204

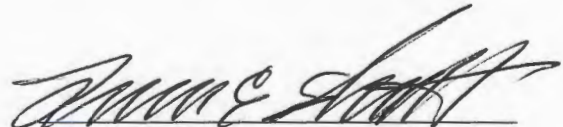
LAWRENCE E. SCHMIDT

IN RE: PETITION FOR VARIANCE

(6302 Chesworth Road)

1st Election District

1st Council District

Nasir Hamidy

Legal Owner

Petitioner

*

*

*

*

*

BEFORE THE OFFICE

OF ADMINISTRATIVE

HEARINGS FOR

BALTIMORE COUNTY

CASE NO. 2019-0098-A

* * * * *

OPINION AND ORDER

This matter comes before the Office of Administrative Hearings (OAH) for Baltimore County as a Petition for Variance filed by Nasir Hamidy, legal owner of the subject property ("Petitioner"). Petitioner is requesting variance relief pursuant to the Baltimore County Zoning Regulations ("BCZR") to permit a side yard addition with a side setback of 5.8 ft. in lieu of the required 10 ft.

Nasir Hamidy appeared in support of the petition. The adjoining neighbors opposed the request. The Petition was advertised and posted as required by the BCZR. No substantive Zoning Advisory Committee (ZAC) comments were received from any of the county reviewing agencies.

The site is approximately 8,568 square feet in size and zoned DR 3.5. The property is improved with a single-family dwelling constructed in 1970. Petitioner recently purchased the home and would like to construct a 2-story addition with a garage and additional living space for his family. The adjoining neighbors are concerned about the size of the proposed addition and the potential impact it may have upon the value of their home.

A variance request involves a two-step process, summarized as follows:

- (1) It must be shown the property is unique in a manner which makes it unlike surrounding properties, and that uniqueness or peculiarity must necessitate variance relief; and
- (2) If variance relief is denied, Petitioner will experience a practical difficulty

ORDER RECEIVED FOR FILING

Date 12/14/18

By Sen


or hardship.

Cromwell v. Ward, 102 Md. App. 691 (1995).

The subject property is similar in size and shape to the majority of the other properties in the Woodbridge Valley subdivision. As such I do not believe the property qualifies as "unique" as that term is used in the law. In a contested variance case the petitioner faces an uphill battle. In Maryland, variances must be granted "sparingly" since it is "an authorization for [that] ... which is prohibited by a zoning ordinance." *Cromwell*, 102 Md. App. at 699. While the Petitioner's request is reasonable and the proposed addition (as shown on the elevations submitted at the hearing) would be attractive and constructed of quality materials, those are not sufficient reasons to grant a variance. As such the petition must be denied.

THEREFORE, IT IS ORDERED, this 7th day of December, 2018, by the Administrative Law Judge for Baltimore County, that the Petition for Variance to permit a side yard addition with a side setback of 5.8 ft. in lieu of the required 10 ft., be and is hereby DENIED.

Any appeal of this decision must be made within thirty (30) days of the date of this Order.

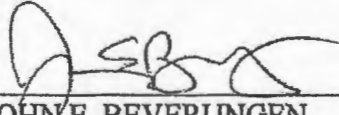

JOHN E. BEVERUNGEN
Administrative Law Judge for
Baltimore County

JEB/sln

ORDER RECEIVED FOR FILING

Date 12/7/18
By sln

Debra Wiley

From: Administrative Hearings
Sent: Friday, December 14, 2018 8:41 AM
To: hamza786h@gmail.com
Subject: Opinion and Order for Case No. 2019-0098-A (6302 Chesworth Rd.)
Attachments: 20181214083805055.pdf

Good Morning,

Per your request, please find attached a copy of the cover letter and Order in reference to the above.

-----Original Message-----

From: adminhearingscpr@baltimorecountymd.gov [mailto:adminhearingscpr@baltimorecountymd.gov]
Sent: Friday, December 14, 2018 8:38 AM
To: Administrative Hearings <administrativehearings@baltimorecountymd.gov>
Subject: Message from "RNP002673F6C9D3"

This E-mail was sent from "RNP002673F6C9D3" (MP 3055).

Scan Date: 12.14.2018 08:38:04 (-0500)
Queries to: adminhearingscpr@baltimorecountymd.gov



DONALD I. MOHLER III
County Executive

LAWRENCE M. STAHL
Managing Administrative Law Judge
JOHN E. BEVERUNGEN
Administrative Law Judge

December 7, 2018

Nasir Hamidy
6302 Chesworth Road
Baltimore, Maryland 21228

RE: Petitions for Special Hearing and Variance
Case No. 2019-0098-A
Property: 6302 Chesworth Road

Dear Mr. Hamidy:

Enclosed please find a copy of the decision rendered in the above-captioned matter.

In the event any party finds the decision rendered is unfavorable, any party may file an appeal to the County Board of Appeals within thirty (30) days of the date of this Order. For further information on filing an appeal, please contact the Office of Administrative Hearings at 410-887-3868.

Sincerely,

A handwritten signature in black ink, appearing to read "JEB", with a stylized flourish at the end.

JOHN E. BEVERUNGEN
Administrative Law Judge
for Baltimore County

JEB: sln
Enclosure

c: Henry & Nancy Miller, 6304 Chesworth Road, Baltimore, MD 21228

IN RE: PETITION FOR VARIANCE

(6302 Chesworth Road)

1st Election District

1st Council District

Nasir Hamidy

Legal Owner

Petitioner

*

*

*

*

*

BEFORE THE OFFICE

OF ADMINISTRATIVE

HEARINGS FOR

BALTIMORE COUNTY

CASE NO. 2019-0098-A

* * * * *

OPINION AND ORDER

This matter comes before the Office of Administrative Hearings (OAH) for Baltimore County as a Petition for Variance filed by Nasir Hamidy, legal owner of the subject property ("Petitioner"). Petitioner is requesting variance relief pursuant to the Baltimore County Zoning Regulations ("BCZR") to permit a side yard addition with a side setback of 5.8 ft. in lieu of the required 10 ft.

Nasir Hamidy appeared in support of the petition. The adjoining neighbors opposed the request. The Petition was advertised and posted as required by the BCZR. No substantive Zoning Advisory Committee (ZAC) comments were received from any of the county reviewing agencies.

The site is approximately 8,568 square feet in size and zoned DR 3.5. The property is improved with a single-family dwelling constructed in 1970. Petitioner recently purchased the home and would like to construct a 2-story addition with a garage and additional living space for his family. The adjoining neighbors are concerned about the size of the proposed addition and the potential impact it may have upon the value of their home.

A variance request involves a two-step process, summarized as follows:

- (1) It must be shown the property is unique in a manner which makes it unlike surrounding properties, and that uniqueness or peculiarity must necessitate variance relief; and
- (2) If variance relief is denied, Petitioner will experience a practical difficulty

ORDER RECEIVED FOR FILING

Date

12/7/18

By

Sen


or hardship.

Cromwell v. Ward, 102 Md. App. 691 (1995).

The subject property is similar in size and shape to the majority of the other properties in the Woodbridge Valley subdivision. As such I do not believe the property qualifies as “unique” as that term is used in the law. In a contested variance case the petitioner faces an uphill battle. In Maryland, variances must be granted “sparingly” since it is “an authorization for [that] ... which is prohibited by a zoning ordinance.” *Cromwell*, 102 Md. App. at 699. While the Petitioner’s request is reasonable and the proposed addition (as shown on the elevations submitted at the hearing) would be attractive and constructed of quality materials, those are not sufficient reasons to grant a variance. As such the petition must be denied.

THEREFORE, IT IS ORDERED, this 7th day of **December, 2018**, by the Administrative Law Judge for Baltimore County, that the Petition for Variance to permit a side yard addition with a side setback of 5.8 ft. in lieu of the required 10 ft., be and is hereby DENIED.

Any appeal of this decision must be made within thirty (30) days of the date of this Order.

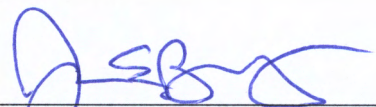

JOHN E. BEVERUNGEN
Administrative Law Judge for
Baltimore County

JEB/sln

ORDER RECEIVED FOR FILING

Date

12/7/18

By

sln

Debra Wiley

From: Marty Ogle <mert1114@aol.com>
Sent: Monday, December 03, 2018 1:39 PM
To: Administrative Hearings
Subject: 6302 Chesworth

2nd set of certificates

CERTIFICATE OF POSTING

CASE NO. 2018-0088-A
PETITIONER/DEVELOPER
MARTIN OGLE
AGENT
12/4/18
DATE OF HEARING/CLOSING

BALTIMORE COUNTY DEPARTMENT OF
PERMITS AND DEVELOPMENT MANAGEMENT
COUNTY OFFICE BUILDING ROOM 111
111 WEST CHESAPEAKE AVENUE
ATTENTION:
LADIES AND GENTLEMAN:
THIS LETTER IS TO CERTIFY UNDER PENALTIES OF PERJURY THAT THE
NECESSARY SIGN(S) REQUIRED BY LAW WERE POSTED CONSPICUOUSLY ON
THE PROPERTY LOCATED AT 6302 CHESWORTH SECT 2


THIS SIGN(S) POSTED ON November 12, 2018 November 30, 2018
(MONTH, DAY, YEAR)

SINCERELY,
Martin Ogle
SIGNATURE OF SIGN POSTER

MARTIN OGLE
9912 MAIDBROOK ROAD
PARKVILLE, MD. 21234
443-629-3413

ZONING
1000-0 - 2017-07-10
This is a notice of the proposed zoning change for the property located at 6302 Chesworth, Sect. 2, Baltimore County, Maryland. The proposed zoning change is from R-1 to R-2. The property is currently zoned R-1. The proposed zoning change is being made pursuant to the provisions of the Baltimore County Zoning Ordinance. 

Martin Ogle 12/30/18

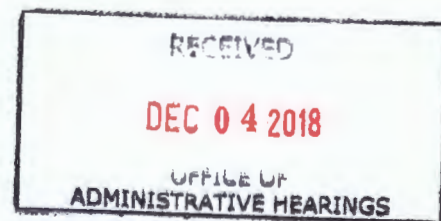

CERTIFICATE OF POSTING

CASE NO. 2015-0098-A
PETITIONER/DEVELOPER
ALPHABETICS 1 LLC
Architect
DATE OF HEARING/CLOSING
12/4/18

BALTIMORE COUNTY DEPARTMENT OF
PERMITS AND DEVELOPMENT MANAGEMENT
COUNTY OFFICE BUILDING ROOM 111
111 WEST CHESAPEAKE AVENUE

ATTENTION:

LADIES AND GENTLEMAN:

THIS LETTER IS TO CERTIFY UNDER PENALTIES OF PERJURY THAT THE
NECESSARY SIGN(S) REQUIRED BY LAW WERE POSTED CONSPICUOUSLY ON
THE PROPERTY LOCATED AT

4302 CARSLAND 5600

THIS SIGN(S) POSTED ON November 12, 2018 November 30, 2018
(MONTH, DAY, YEAR)


SINCERELY,

Martin Ogle
SIGNATURE OF SIGN POSTER

MARTIN OGLE
9912 MAIDBROOK ROAD
PARKVILLE, MD. 21234
443-629-3411



Sent from my iPhone

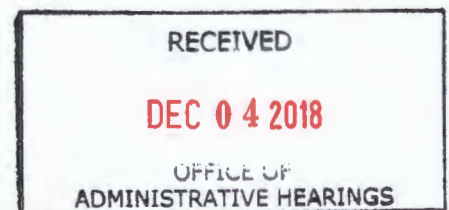

ZAC
Comments

ER III



November 28, 2018

ARNOLD JABLON
Deputy Administrative Officer
Director, Department of Permits,
Approvals & Inspections

Nasir Hamidy
4705 Widdup Ct.
Ellicott City, MD 21043

Mr. Hamidy:

RE: Case Number: 2019-0098A, Address: 6302 Chesworth Rd.

The above referenced petition was accepted for processing **ONLY** by the Bureau of Zoning Review, Department of Permits and Development Management (PDM) on September 27, 2018. This letter is not an approval, but only a **NOTIFICATION**.

The Zoning Advisory Committee (ZAC), which consists of representatives from several approval agencies, has reviewed the plans that were submitted with your petition. All comments submitted thus far from the members of the ZAC are attached. These comments are not intended to indicate the appropriateness of the zoning action requested, but to ensure that all parties (zoning commissioner, attorney, petitioner, etc.) are made aware of plans or problems with regard to the proposed improvements that may have a bearing on this case. All comments will be placed in the permanent case file.

If you need further information or have any questions, please do not hesitate to contact the commenting agency.

Very truly yours,

A handwritten signature in blue ink, which appears to read "W. Carl Richards, Jr.", is written over a faint, circular official stamp.

W. Carl Richards, Jr.
Supervisor, Zoning Review

WCR: MTC

Enclosures

c: People's Counsel
Mohammed Mufti 12440 Frederick Rd. West Friendship, MD 21794

BALTIMORE COUNTY, MARYLAND

INTEROFFICE CORRESPONDENCE

TO: Arnold Jablon, Director
Department of Permits, Approvals

DATE: October 16, 2018

FROM: *MU*
Vishnu Desai, Supervisor
Bureau of Development Plans Review

SUBJECT: Zoning Advisory Committee Meeting
For October 8, 2018
Item No. 2019-0080-A, 0088-A, 0089-A, 0090-A, 0092-SPH, 0093-A, 0094-
SPHXA, 0095-A, 0096-A, 0097-A and 0098-A

The Bureau of Development Plans Review has reviewed the subject zoning items and we have no comments.

*

*

*

*

*

VKD: cen
cc: file

10-22

BALTIMORE COUNTY, MARYLAND

Inter-Office Correspondence



TO: Hon. Lawrence M. Stahl; Managing Administrative Law Judge
Office of Administrative Hearings

FROM: Jeff Livingston, Department of Environmental Protection and
Sustainability (EPS) - Development Coordination

DATE: October 10, 2018

SUBJECT: DEPS Comment for Zoning Item # 2019-0098-A
Address 6302 Chesworth Road
(Hamidy Property)

Zoning Advisory Committee Meeting of **October 8, 2018**.

X The Department of Environmental Protection and Sustainability has no
comment on the above-referenced zoning item.

Reviewer: Steve Ford



STATE HIGHWAY
ADMINISTRATION

Larry Hogan
Governor
Boyd K. Rutherford
Lt. Governor
Pete K. Rahn
Secretary
Gregory Slater
Administrator

Date: 10/1/18

Ms. Kristen Lewis
Baltimore County Office of
Permits and Development Management
County Office Building, Room 109
111 West Chesapeake Avenue
Towson, Maryland 21204

Dear Ms. Lewis:

Thank you for the opportunity to review your referral request on the subject of the Case number referenced below. We have determined that the subject property does not access a State roadway and is not affected by any State Highway Administration projects. Therefore, based upon available information this office has no objection to Baltimore County Zoning Advisory Committee approval of Case No.

2018-0098 A -
Administrative Variance
Nasir Hamidy
4302 Chesworth Road-

Should you have any questions regarding this matter, please contact Mr. Richard Zeller at 410-229-2332 or 1-866-998-0367 (in Maryland only) extension 2332, or by email at (rzeller@sha.state.md.us).

Sincerely,

Wendy Wolcott, P.L.A.
Metropolitan District Engineer
Maryland Department of Transportation
State Highway Administration
District 4 - Baltimore and Harford Counties

WW/RAZ

TO: THE DAILY RECORD
Wednesday, November 14, 2018 - Issue

Please forward billing to:
Mohammed Mufti
12440 Frederick Road
West Friendship, MD 21794

443-604-3127

NOTICE OF ZONING HEARING

The Administrative Law Judge of Baltimore County, by authority of the Zoning Act and Regulations of Baltimore County, will hold a public hearing in Towson, Maryland on the property identified herein as follows:

CASE NUMBER: 2019-0098-A

6302 Chesworth Road


NE/s of Chesworth Road, 110 ft. se of the centerline of the intersection with W. North Rolling Road

1st Election District – 1st Councilmanic District

Legal Owners: Nasir Hamidy

Variance to permit a side yard addition with a side setback of 5.8 ft. in lieu of the required 10 ft.

Hearing: Tuesday, December 4, 2018 at 1:30 p.m. in Room 205, Jefferson Building,
105 West Chesapeake Avenue, Towson 21204

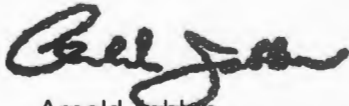

Arnold Jablon

Director of Permits, Approvals and Inspections for Baltimore County

- NOTES: (1) HEARINGS ARE HANDICAPPED ACCESSIBLE; FOR SPECIAL ACCOMODATIONS, PLEASE CONTACT THE ADMINISTRATIVE HEARINGS OFFICE AT 410-887-3868.
- (2) FOR INFORMATION CONCERNING THE FILE AND/OR HEARING, CONTACT THE ZONING REVIEW OFFICE AT 410-887-3391.

CERTIFICATE OF POSTING

CASE NO. 2019-0098-A

PETITIONER/DEVELOPER

MOHAMMED I. MUFTI
ARCHITECT

DATE OF HEARING/CLOSING

12/4/18

BALTIMORE COUNTY DEPARTMENT OF
PERMITS AND DEVELOPMENT MANAGEMENT
COUNTY OFFICE BUILDING ROOM 111
111 WEST CHESAPEAKE AVENUE
ATTENTION :

LADIES AND GENTLEMAN :

THIS LETTER IS TO CERTIFY UNDER PENALTIES OF PERJURY THAT THE
NECESSARY SIGN(S) REQUIRED BY LAW WERE POSTED CONSPICUOUSLY ON
THE PROPERTY LOCATED AT


6302 CHESWORTH SIGN#1

THIS SIGN(S) POSTED ON November 12, 2018
(MONTH, DAY, YEAR)

SINCERELY,

Martin Ogle 11/12/18
SIGNATURE OF SIGN POSTER

MARTIN OGLE
9912 MAIDBROOK ROAD
PARKVILLE, MD. 21234
443-629-3411

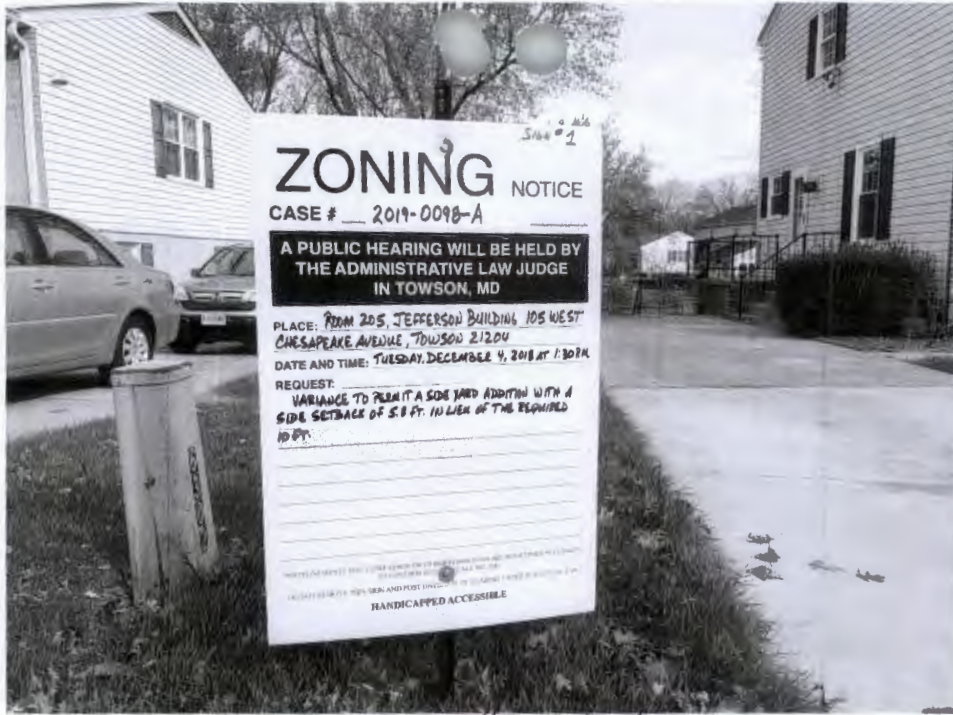

Sign #1
11/12/18

CERTIFICATE OF POSTING

CASE NO. 2019-0098-A

PETITIONER/DEVELOPER

MOHAMMED I. MUFTI

ARCHITECT

DATE OF HEARING/CLOSING

12/4/18

BALTIMORE COUNTY DEPARTMENT OF
PERMITS AND DEVELOPMENT MANAGEMENT

COUNTY OFFICE BUILDING ROOM 111

111 WEST CHESAPEAKE AVENUE

ATTENTION :

LADIES AND GENTLEMAN :

THIS LETTER IS TO CERTIFY UNDER PENALTIES OF PERJURY THAT THE
NECESSARY SIGN(S) REQUIRED BY LAW WERE POSTED CONSPICUOUSLY ON
THE PROPERTY LOCATED AT

6302 CHESWORTH SIGN#2

THIS SIGN(S) POSTED ON November 12, 2018

(MONTH, DAY, YEAR)

SINCERELY,

Martin Ogle 11/12/18
SIGNATURE OF SIGN POSTER

MARTIN OGLE
9912 MAIDBROOK ROAD
PARKVILLE, MD. 21234
443-629-3411



DONALD I. MOHLER III
County Executive

ARNOLD JABLON
Deputy Administrative Officer
Director, Department of Permits,
Approvals & Inspections

October 25, 2018

NOTICE OF ZONING HEARING

The Administrative Law Judge of Baltimore County, by authority of the Zoning Act and Regulations of Baltimore County, will hold a public hearing in Towson, Maryland on the property identified herein as follows:

CASE NUMBER: 2019-0098-A

6302 Chesworth Road

NE/s of Chesworth Road, 110 ft. se of the centerline of the intersection with W. North Rolling Road

1st Election District – 1st Councilmanic District

Legal Owners: Nasir Hamidy

Variance to permit a side yard addition with a side setback of 5.8 ft. in lieu of the required 10 ft.

Hearing: Tuesday, December 4, 2018 at 1:30 p.m. in Room 205, Jefferson Building,
105 West Chesapeake Avenue, Towson 21204


A handwritten signature in dark ink, appearing to read "Arnold Jablon".

Arnold Jablon
Director

AJ:kl

C: Nasir Hamidy, 6302 Chesworth Road, Catonsville 21228
Mohammed Mufti, 12440 Frederick Road, West Friendship 21794
Mr. & Mrs. Miller, 6304 Chesworth Road, Catonsville 21228

- NOTES: (1) **THE PETITIONER MUST HAVE THE ZONING NOTICE SIGN POSTED BY AN APPROVED POSTER ON THE PROPERTY BY WED., NOVEMBER 14, 2018.**
- (2) HEARINGS ARE HANDICAPPED ACCESSIBLE; FOR SPECIAL ACCOMMODATIONS PLEASE CALL THE ADMINISTRATIVE HEARINGS OFFICE AT 410-887-3868.
- (3) FOR INFORMATION CONCERNING THE FILE AND/OR HEARING, CONTACT THE ZONING REVIEW OFFICE AT 410-887-3391.

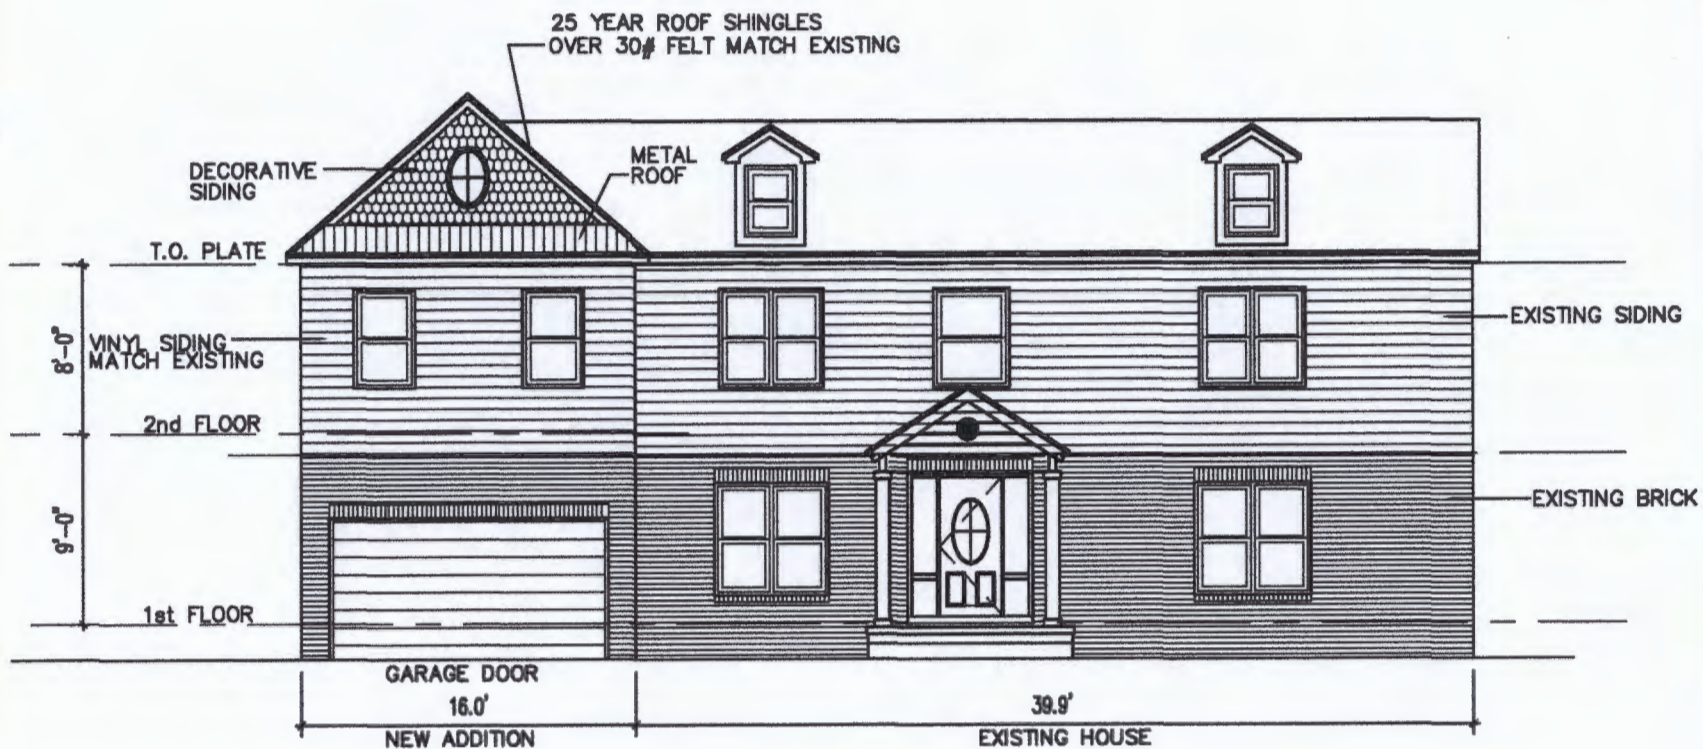

FRONT ELEVATION

SCALE: 1"=8'

DATE: 10/24/18

SHEET NO: A-1

6302 CHESWORTH ROAD

PROPOSED ADDITION

TITLE:



FORMAL DEMAND FOR HEARING

CASE NUMBER: 2019-0098-#

Address: 6302 Chesworth Rd.

Petitioner(s): Nasir Hamidy

TO THE ZONING COMMISSIONER OF BALTIMORE COUNTY:

I/We Henry & Nancy Miller
Name - Type or Print

(☒) Legal Owner OR (☐) Resident of

6304 Chesworth Rd.
Address

Baltimore MD 21228
City State Zip Code

410-744-9329
Telephone Number


which is located approximately 20 feet from the property, which is the subject of the above petition, **do hereby formally demand that a public hearing be set in this matter.**

ATTACHED IS THE REQUIRED PROCESSING FEE FOR THIS DEMAND.

Nancy Miller 10/22/2018
Signature Date

Henry Miller 10/22/2018
Signature Date

Revised 9/18/98 - wcr/scj

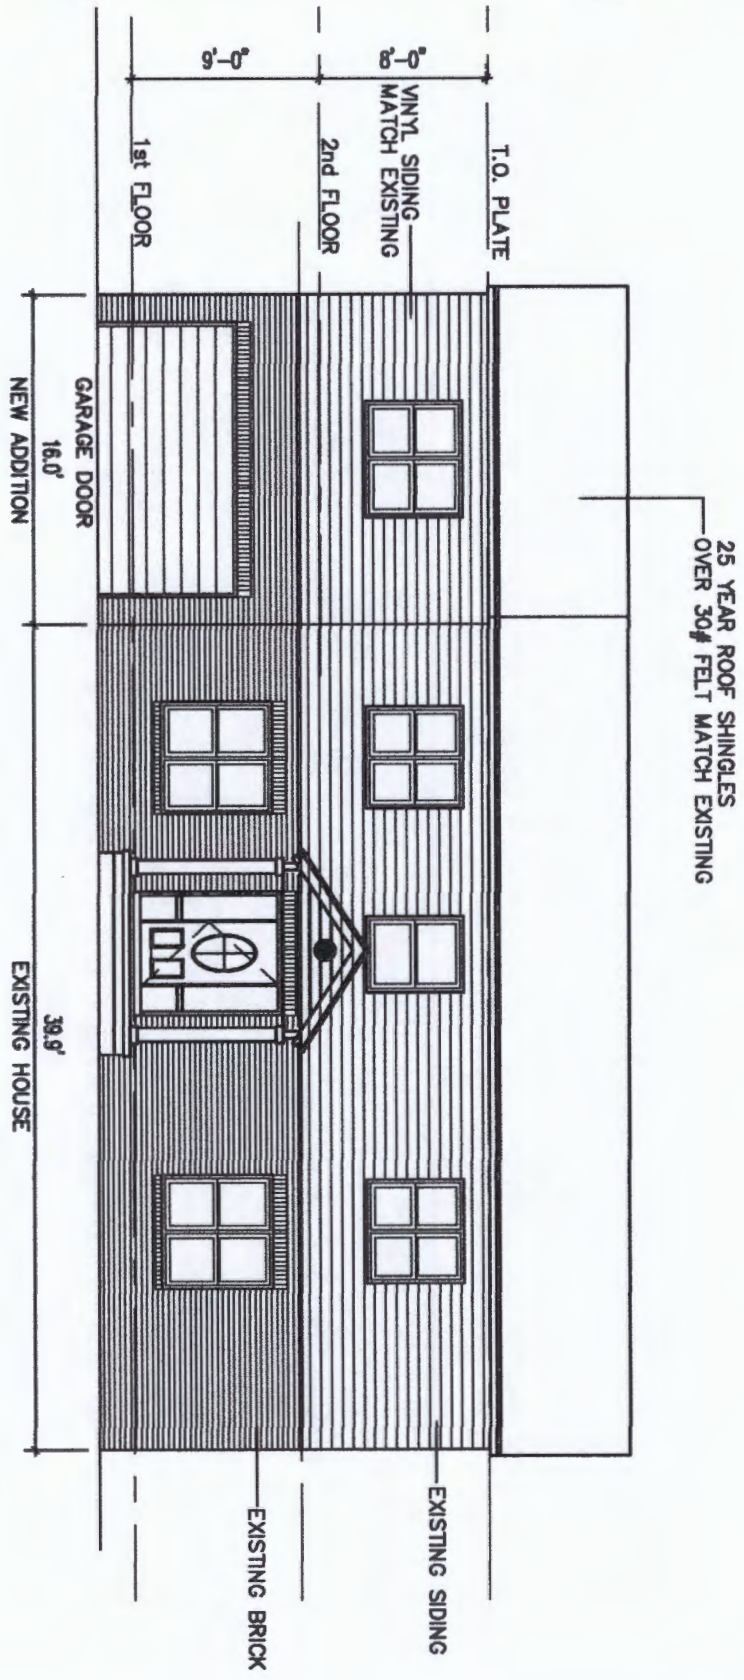

FRONT ELEVATION

6302 CHESWORTH ROAD

TITLE:

PROPOSED ADDITION

SCALE: 1"=8'

DATE: 10/16/18

SHEET NO: A-1

CERTIFICATE OF POSTING

CASE NO. 2019-0098-A

PETITIONER/DEVELOPER

HANDY

DATE OF HEARING/CLOSING

10/22/18

Admin. Ver.

BALTIMORE COUNTY DEPARTMENT OF
PERMITS AND DEVELOPMENT MANAGEMENT
COUNTY OFFICE BUILDING ROOM 111
111 WEST CHESAPEAKE AVENUE
ATTENTION :

LADIES AND GENTLEMAN :

THIS LETTER IS TO CERTIFY UNDER PENALTIES OF PERJURY THAT THE
NECESSARY SIGN(S) REQUIRED BY LAW WERE POSTED CONSPICUOUSLY ON
THE PROPERTY LOCATED AT

6302 CHESWORTH ROAD

SIGN #1

THIS SIGN(S) POSTED ON October, 6 2018
(MONTH, DAY, YEAR)

SINCERELY,

Martin Ogle 10/6/18

SIGNATURE OF SIGN POSTER

MARTIN OGLE
9912 MAIDBROOK ROAD
PARKVILLE, MD. 21234
443-629-3411



Sheet # 7

ZONING NOTICE
ADMINISTRATIVE VARIANCE

CASE # ZON-G018-A
TO PERMIT A SIDE YARD ADDITION WITH A SIDE SETBACK
OF 5.8 FEET IN LIEU OF THE REQUIRED 10 FEET

PUBLIC HEARING ?
PURSUANT TO SECTION 26-127(b) (1), BALTIMORE COUNTY CODE
AN ELIGIBLE INDIVIDUAL OR GROUP MAY
REQUEST A PUBLIC HEARING CONCERNING
THE PROPOSED VARIANCE, PROVIDED IT
IS DONE IN THE ZONING OFFICE BEFORE
4:30 p.m. ON ~~MONDAY, OCTOBER 22, 2018~~
ADDITIONAL INFORMATION IS AVAILABLE AT
ZONING ADMINISTRATION AND DEVELOPMENT MANAGEMENT

111 W. CHESAPEAKE AVE.
TOWSON, MD. 21204

TEL. 410-887-3391

SEE HOW PROUDLY THEY SHOW THEIR PRIDE WITH THESE ADVERTISING SIGNS. PROVIDE VISIBILITY TO YOUR
MEETING IS HANDICAP ACCESSIBLE

10/6/18

CERTIFICATE OF POSTING

CASE NO. 2019 0098-A

PETITIONER/DEVELOPER
HANDY

DATE OF HEARING/CLOSING
10/22/18

BALTIMORE COUNTY DEPARTMENT OF
PERMITS AND DEVELOPMENT MANAGEMENT
COUNTY OFFICE BUILDING ROOM 111
WEST CHESAPEAKE AVENUE

ATTENTION:

LADIES AND GENTLEMAN:

THIS LETTER IS TO CERTIFY UNDER PENALTIES OF PERJURY THAT THE
NECESSARY SIGN(S) REQUIRED BY LAW WERE POSTED CONSPICUOUSLY ON
THE PROPERTY LOCATED AT

6302 CHESWORTH ROAD

SIGN # 2

THIS SIGN(S) POSTED ON

October, 6 2018
(MONTH, DAY, YEAR)

SINCERELY,

Martin Ogle 10/6/18
SIGNATURE OF SIGN POSTER

MARTIN OGLE
9912 MAIDBROOK ROAD
PARKVILLE, MD. 21234
443-629-3411

CERTIFICATE OF POSTING

CASE NO. 2018-00000-01
 TELEPHONE DEPARTMENT
443-629-1411

DATE OF HEARING 10/22/18

BALTIMORE COUNTY DEPARTMENT OF
 PERMITS AND DEVELOPMENT MANAGEMENT
 COUNTY OFFICE BUILDING ROOM 111
 111 WEST CHESAPEAKE AVENUE
 ATTENTION:

LAUREN AND GENTLEMAN

THIS LETTER IS TO CERTIFY UNDER PENALTIES OF PERJURY THAT THE
 NECESSARY SIGN(S) REQUIRED BY LAW WERE POSTED CONSPICUOUSLY ON
 THE PROPERTY LOCATED AT

6302 CALISTOCCA RD.

SIGN 1

THIS SIGN(S) POSTED ON October 6, 2018
 (MONTH, DAY, YEAR)

SINCERELY,
[Signature]
 SIGNATURE OF SIGN POSTER

MARTIN OXLEY
 9911 MARBRIKOW ROAD
 PARKVILLE, MD 21234
 443-629-1411

RECEIVED
OCT 22 2018
 OFFICE OF
 ADMINISTRATIVE HEARINGS

ZONING NOTICE

VARIANCE

PUBLIC HEARING ?

[Signature]

RECEIVED OCT 22 2018

Case No. 2018-0011-A
FALLS CHURCH ELEVATOR

Handwritten: HANCOY

DATE OF REARMOCKING

Handwritten: 10/22/18

BALTIMORE COUNTY DEPARTMENT OF
PERMITS AND DEVELOPMENT MANAGEMENT
COUNTY OFFICE BUILDING ROOM 111
111 WEST CHESAPEAKE AVENUE
ATTENTION:

LADIES AND GENTLEMEN

THIS LETTER IS TO CERTIFY UNDER PENALTIES OF PERJURY THAT THE
NECESSARY SIGN(S) REQUIRED BY LAW WERE POSTED CONSPICUOUSLY ON
THE PROPERTY LOCATED AT

Handwritten: 6302 CHESAPEAKE ROAD

Handwritten: 512182

THIS SIGN(S) POSTED ON

Handwritten: October 6, 2018

(MONTH, DAY, YEAR)

SINCERELY,

Handwritten signature: [Signature]

SIGNATURE OF SIGN POSTER

MARTIN ORLE

9912 MAIDENBROOK ROAD
PARKVILLE, MD 21214
410-629-1411

RECEIVED

OCT 22 2018

OFFICE OF
ADMINISTRATIVE HEARINGS

ZONING NOTICE
Administrative
VARIANCE


PUBLIC HEARING?

Handwritten: [Signature]

Debra Wiley

From: Marty Ogle <mert1114@aol.com>
Sent: Sunday, October 21, 2018 4:34 PM
To: Administrative Hearings
Subject: 6302 Chesworth
Attachments: IMG_0916.jpg; ATT00001.txt; IMG_0917.jpg; ATT00002.txt

2nd set of certificates

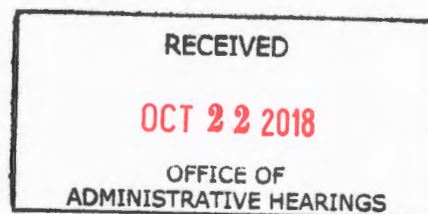



ADMINISTRATIVE ZONING PETITION

FOR ADMINISTRATIVE VARIANCE – OR – ADMINISTRATIVE SPECIAL HEARING

To be filed with the Department of Permits, Approvals and Inspections

To the Office of Administrative Hearings for Baltimore County for the property located at:

Address 6302 CHESWORTH ROAD Currently zoned DR-3.5
 Deed Reference 40314 / 00024 10 Digit Tax Account # 0107410548
 Owner(s) Printed Name(s) NASIR HAMIDY

(SELECT THE HEARING(S) BY MARKING ☒ AT THE APPROPRIATE SELECTION(S) AND ADDING THE PETITION REQUEST)

For Administrative Variances, the Affidavit on the reverse of this Petition form must be completed and notarized.

The undersigned, who own and occupy the property situate in Baltimore County and which is described in the plan/plat attached hereto and made a part hereof, hereby petition for an:

1. ☒ ADMINISTRATIVE VARIANCE from Section(s)

BCZR: 1B01.2.C.1.b → To permit a side yard addition with a side setback of 5.8 feet in lieu of the required 10 feet.

of the zoning regulations of Baltimore County, to the zoning law of Baltimore County.

2. ☐ ADMINISTRATIVE SPECIAL HEARING to approve a waiver pursuant to Section 32-4-107(b) of the Baltimore County Code: (indicate type of work in this space: i.e., to raze, alter or construct addition to building)

of the Baltimore County Code, to the development law of Baltimore County.

Property is to be posted and advertised as prescribed by the zoning regulations.

I/we agree to pay expenses of above petition(s), advertising, posting, etc. and further agree to be bound by the zoning regulations and restrictions of Baltimore County adopted pursuant to the zoning law for Baltimore County.

ORDER RECEIVED FOR FILING
 Date 12/7/18
 By ASD

Owner(s)/Petitioner(s):

Name #1 - Type or Print Nasir Hamidy Name #2 - Type or Print _____
 Signature #1 [Signature] Signature #2 _____

6302 CHESWORTH RD. CATONSVILLE, MD
 Mailing Address City State

21228 / 443-803-2820 / HAM24786@gmail.com
 Zip Code Telephone # Email Address

Attorney for Owner(s)/Petitioner(s):

Name- Type or Print _____

Signature _____

Mailing Address City State

Zip Code Telephone # Email Address

Representative to be contacted:

MOHAMMED MUFTI
 Name - Type or Print _____

Signature [Signature]

12440 FREDERICK RD. W.FRIENDSHIP, MD
 Mailing Address City State

21794 / 443-604-3127 / brmufti@gmail.com
 Zip Code Telephone # Email Address

A PUBLIC HEARING having been formally demanded and/or found to be required, it is ordered by the Office of Administrative Hearings for Baltimore County, this _____ day of _____, that the subject matter of this petition be set for a public hearing, advertised, and re-posted as required by the zoning regulations of Baltimore County.

Administrative Law Judge for Baltimore County

CASE NUMBER 2019-0098-1 Filing Date 9/27/18 Estimated Posting Date 10/7/18 Reviewer JS

ZONING PETITION PROPERTY DESCRIPTION

PART A

Zoning Property Description for 6302 Chesworth Road, Baltimore, MD 21228.

Beginning at a point on the North side of Chesworth Road which is 88 Feet wide at a distance of 110 feet Southeast of the centerline of the nearest improved intersecting street N. Rolling Road which is 70 feet wide.

PART B

Being Lot #(26), Block (E), Section #(1) in the subdivision of Woodbridge Valley in Baltimore County Plat Book #(33), Folio #(105), containing 8,560 Sq. Ft. Located in the (1st) Election District and (1st) Council District.

Real Property Data Search

Search Result for BALTIMORE COUNTY

View Map				View GroundRent Redemption				View GroundRent Registration			
Tax Exempt:				Special Tax Recapture:							
Exempt Class:				NONE							
Account Identifier:				District - 01 Account Number - 0107410548							
Owner Information											
Owner Name:		HAMIDY NASIR				Use:		RESIDENTIAL			
Mailing Address:		6302 CHESWORTH RD CATONSVILLE MD 21228-2608				Principal Residence:		YES			
						Deed Reference:		/40675/ 00145			
Location & Structure Information											
Premises Address:		6302 CHESWORTH RD CATONSVILLE 21228-2608				Legal Description:		6302 CHESWORTH RD WOODBIDGE VALLEY			
Map:	Grid:	Parcel:	Sub District:	Subdivision:	Section:	Block:	Lot:	Assessment Year:	Plat No:	3	
0094	0018	0298		0000	1	E	26	2019	Plat Ref:	0033/ 0111	
Special Tax Areas:				Town:				NONE			
				Ad Valorem:							
				Tax Class:							
Primary Structure Built		Above Grade Living Area		Finished Basement Area		Property Land Area		County Use			
1970		1,976 SF		600 SF		8,568 SF		04			
Stories	Basement	Type	Exterior	Full/Half Bath	Garage	Last Major Renovation					
2	YES	STANDARD UNIT	SIDING	3 full/ 1 half							
Value Information											
			Base Value		Value		Phase-In Assessments				
					As of		As of		As of		
					01/01/2016		07/01/2018		07/01/2019		
Land:			75,000		75,000						
Improvements			188,200		188,200						
Total:			263,200		263,200		263,200				
Preferential Land:			0								
Transfer Information											
Seller: DEUTSCHE BANK NATIONAL TRUST COMPANY TRUSTEE				Date: 09/18/2018				Price: \$315,525			
Type: NON-ARMS LENGTH OTHER				Deed1: /40675/ 00145				Deed2:			
Seller: CAMONAYAN FERDIE				Date: 06/04/2018				Price: \$281,900			
Type: NON-ARMS LENGTH OTHER				Deed1: /40314/ 00024				Deed2:			
Seller: STEPANIAN SARA B				Date: 01/26/2005				Price: \$305,000			
Type: ARMS LENGTH IMPROVED				Deed1: /21325/ 00542				Deed2:			
Exemption Information											
Partial Exempt Assessments:		Class		07/01/2016				07/01/2019			
County:		000		0.00							
State:		000		0.00							
Municipal:		000		0.00				0.00			
Tax Exempt:				Special Tax Recapture:							
Exempt Class:				NONE							
Homestead Application Information											
Homestead Application Status: No Application											
Homeowners' Tax Credit Application Information											
Homeowners' Tax Credit Application Status: No Application											
Date:											







Board of Appeals

Case No: 19-098-A

Case Name: Nasir Hamdy

Exhibit List

Party: Petitioner - Hamdy

Date: 4/18/19

Exhibit No:	Description:
✓ 1 ✓	House addition plan for 6302 Chesworth Rd.
✓ 2 ✓	Proposed addition - Front elevation 10/29/18
✓ 3 ✓	CV of Mitchell Kellman
✓ 4 ✓	Plat (51, Plat 8) Woodbridge Valley 5/20/69
✓ 5A ✓	Balto. Co. - My Neighborhood maps
✓ 6A-65 ✓	Pictures of houses in Woodbridge Valley
	VERIFIED BY <u>KC</u> DATE: <u>4/25/19</u>


1

ZONING HEARING PLAN FOR VARIANCE X SPECIAL HEARING _____ADDRESS 6302 CHESWORTH RD. CATONSVILLE MD 21228OWNER NAME(S) NASIR HAMIDYSUBDIVISION NAME WOODBIDGE VALLEYLOT# 26 BLOCK# E SECTION# 1PLAT BOOK# 33 FOLIO# 0105 10 DIGIT TAX# 0107410548DEED REF.# 40314/00024

40675/00145



Vicinity Map

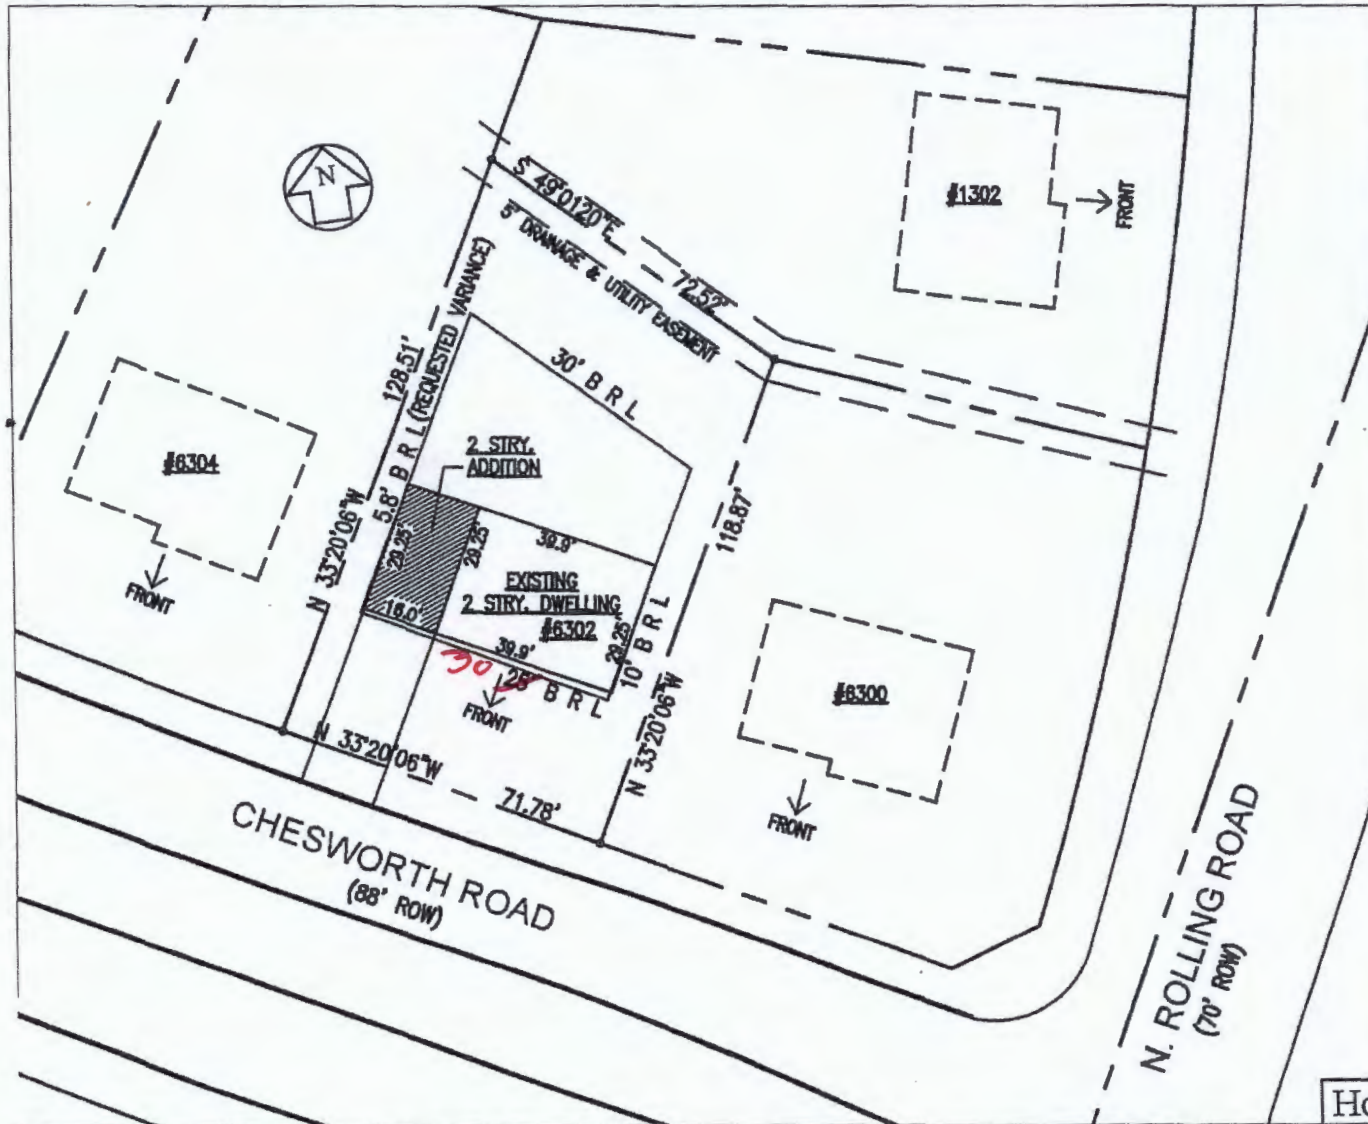ADC Map D-12A
Tax Map 0094ZONING MAP# 09 & B2SITE ZONED DR3.5ELECTION DISTRICT 1STCOUNCIL DISTRICT 1ST

LOT AREA ACREAGE

OR SQUARE FEET 8,560 SFHISTORIC? NOIN CBCA? NOIN FLOOD PLAIN? NO

UTILITIES?

WATER IS: PUBLICPUBLIC Y PRIVATESEWER IS: PUBLICPUBLIC Y PRIVATEPRIOR HEARING? NO

IF SO GIVE CASE NUMBER AND

ORDER RESULT BELOW

NO

VIOLATION CASE NO

House Addition w/ 5.8' setback

SCALE: 1" = 40'

DATE: 6/15/18

SHEET NO: C-1

6302 Chesworth Road
Catonville, MD 21228

House Addition

TITLE:

Mufli & Associates, Inc.

6413 Windsor Mill Road
Baltimore, MD 21207
Phone: 443-604-3127



MITCHELL J. KELLMAN

VICE PRESIDENT | DIRECTOR OF ZONING SERVICES

Education

Towson University, BA, Geography and Environmental Planning, Urban Planning

Towson University, Masters, Geography and Environmental Planning, Urban Planning

Professional Summary

Mr. Kellman has over 30 years of experience working in zoning, subdivision, and development regulations for the public and private sector; 15 of those years were with the Baltimore County Office of Planning and Zoning. His responsibilities included review, approval and signatory powers on behalf of the Director of Final Development Plans and Record Plats. He represented the Zoning Office on the County Development Review Committee, a body reviewing the procedural compliance of all development submissions. Review of petitions and site plans filed for zoning hearing approvals were within his authority. Additionally, he supervised county review staff, met with professionals and the public on development project matters, and made determinations regarding developments and their compliance with county regulations. In working for DMW, he has extensive experience in testifying before the Baltimore County Zoning Commissioner, Hearing Officer, Administrative Law Judges, and Board of Appeals. He also regularly represents the company at the Baltimore County Development Review Committee meetings. He is also a member of Baltimore County's Design Review Panel, which formulates design recommendations to the Planning staff and Administrative Law Judges, and the Landmarks Preservation Commission.

Partial List of Projects

Delight Quarry, Baltimore County, MD

Hunt Valley Towne Centre, Baltimore County, MD

Charlestown Retirement Community, Baltimore County, MD

Goucher College, Baltimore County, MD

Greenspring Quarry, Baltimore County, MD

Loveton Business Center, Baltimore County, MD

Oakcrest Village Retirement Community, Baltimore County, MD

Sheppard and Enoch Pratt Hospital, Baltimore County, MD

Sparks Corporate Center, Baltimore County, MD

Towson Town Center, Baltimore County, MD

Memberships and Associations

Baltimore County Landmarks Commission, 2014, 2015, 2016, 2017, 2018, 2019

Baltimore County Design Review Panel, 2012, 2013, 2014, 2015, 2016, 2017, 2018, 2019

Greater Towson Committee, Planning & Development Sub-Committee, 2012, 2013, 2014, 2015, 2016, 2017, 2018

Greater Towson Committee, Government Relations Sub-Committee Chair, 2013, 2014, 2015

Greater Towson Committee Board of Directors - Secretary, 2014, 2015, 2016, 2017, 2018, 2019

Leadership Baltimore County, 2013

Leadership Baltimore County, Class Interviewer, Member, 2015

Professional Experience

Daft-McCune-Walker, Inc., Towson, MD: 2000-Present

Baltimore County Zoning Review Office, Towson, MD: 1985-2000



Woodbridge
Valley

Covenant Controlled Communities

Petitioner
CBA Exhibit

64



Petitioner
CBA Exhibit

6B



Petitioner
CBA Exhibit

6C




Petitioner
CBA Exhibit

65



Petitioner
CBA Exhibit

6E

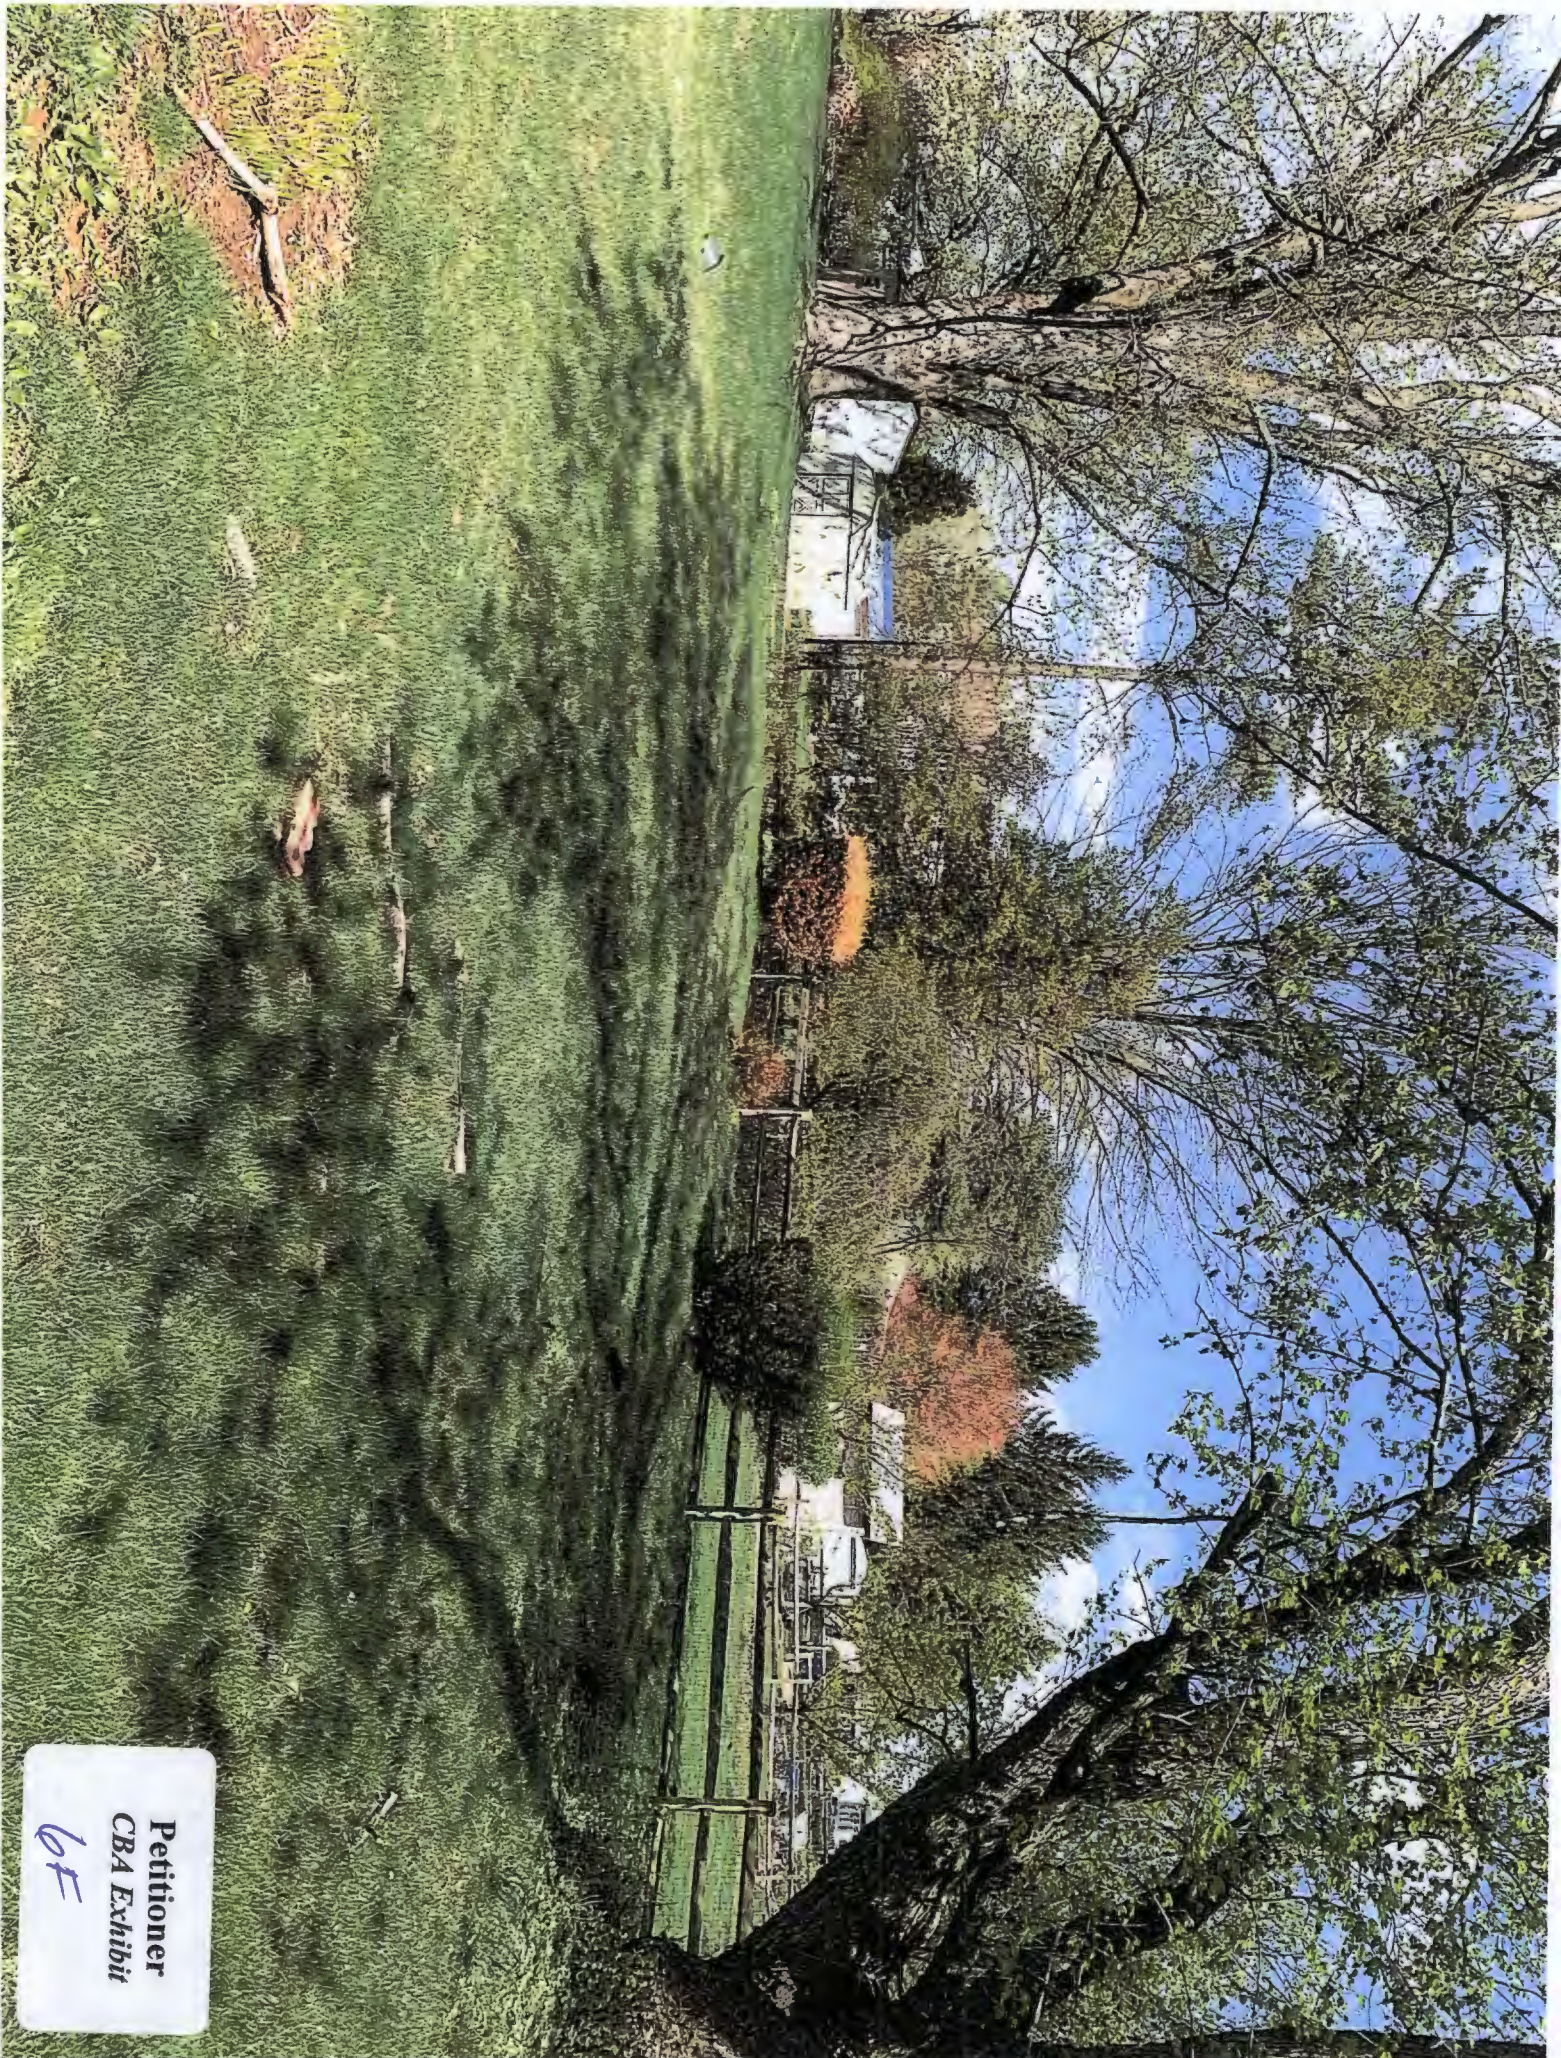

Petitioner
CBA Exhibit

6F



Petitioner
CBA Exhibit

66



Petitioner
CBA Exhibit

64



Petitioner
CBA Exhibit

6 I



Petitioner
CBA Exhibit
67



Petitioner
CBA Exhibit
6K



Petitioner
CBA Exhibit

62



Petitioner
CBA Exhibit
64



Petitioner
CBA Exhibit

6N



Petitioner
CBA Exhibit

60



Petitioner
CBA Exhibit
6P



Petitioner
CBA Exhibit

bD




Petitioner
CBA Exhibit

OK



Petitioner
CBA Exhibit
65

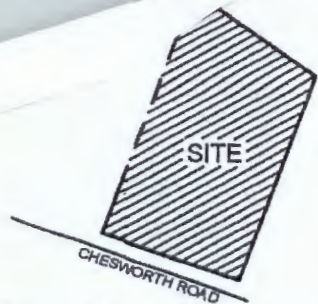

Vicinity Map

ZONING HEARING PLAN FOR VARIANCE X SPECIAL HEARING _____

ADDRESS 6302 CHESWORTH RD. CATONSVILLE MD 21228

OWNER NAME(S) NASIR HAMIDY

SUBDIVISION NAME WOODBIDGE VALLEY

LOT# 26 BLOCK# E SECTION# 1

PLAT BOOK# 33

FOLIO# 0105

10 DIGIT TAX#


0107410548

DEED REF.#

40314/00024

111

40675/00145

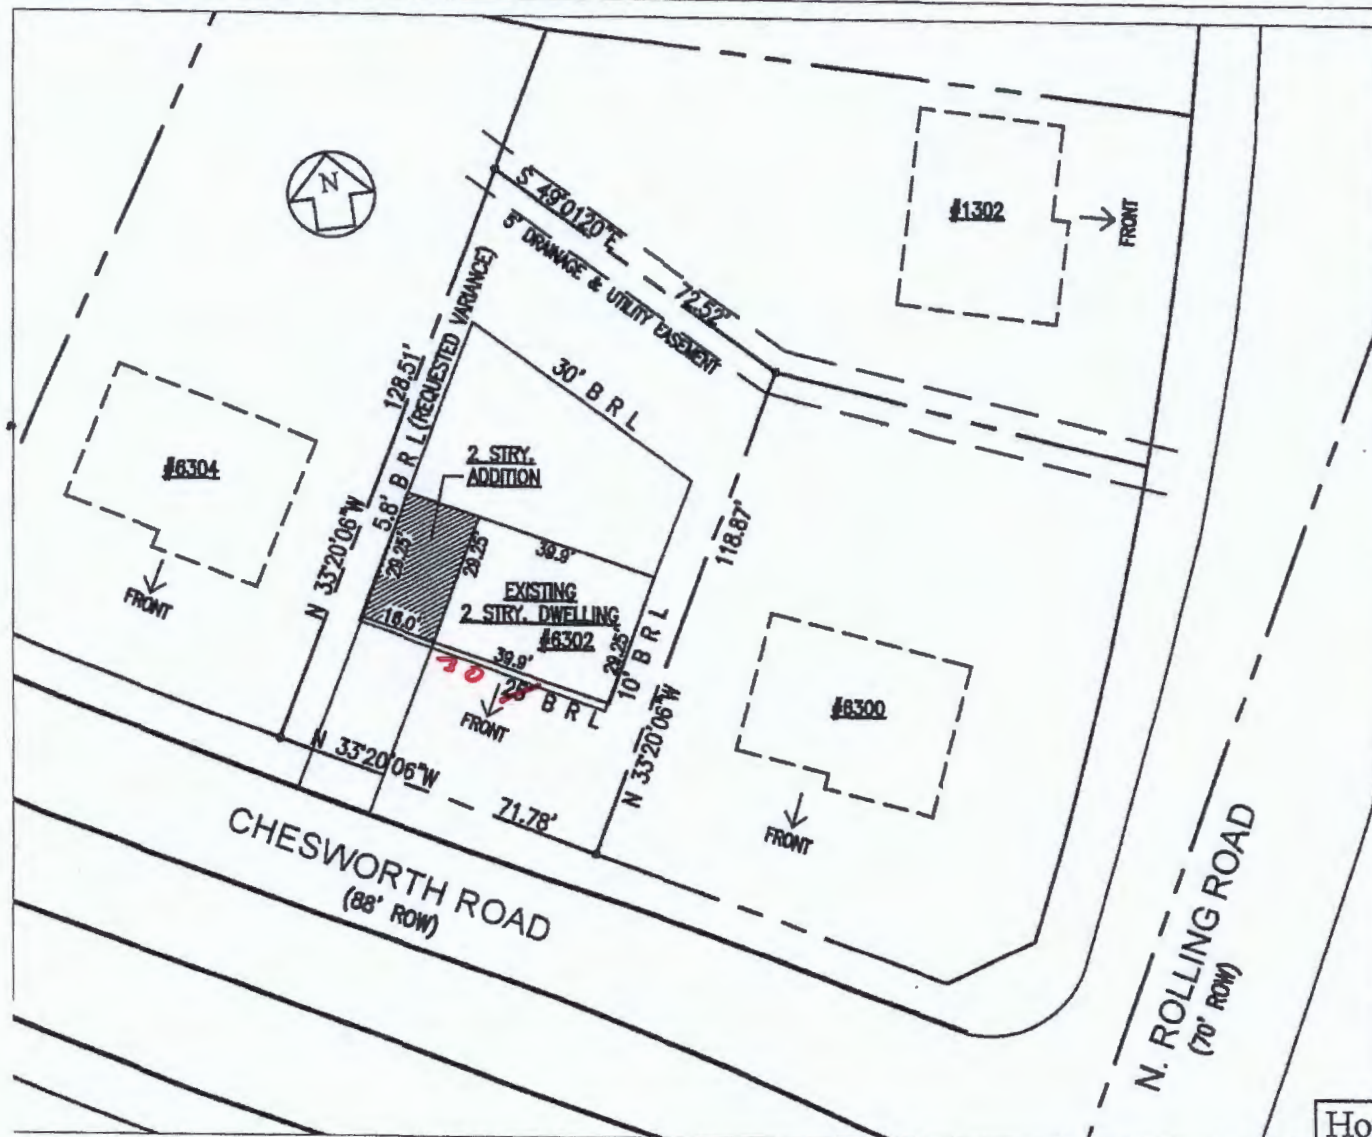

**ADC Map D-12A
Tax Map 0094**

ZONING MAP# 09 & 82

SITE ZONED DR3.5

ELECTION DISTRICT 1ST

COUNCIL DISTRICT 1ST

LOT AREA ACREAGE

OR SQUARE FEET 8,560 SF

HISTORIC? NO

IN CBCA? NO

IN FLOOD PLAIN? NO

UTILITIES?

WATER IS: PUBLIC

PUBLIC Y PRIVATE

SEWER IS: PUBLIC

PUBLIC Y PRIVATE

PRIOR HEARING? NO

IF SO GIVE CASE NUMBER AND

ORDER RESULT BELOW

NO

VIOLATION CASE NO

6302 Chesworth Road
Catonsville, MD 21228

House Addition

Mufti & Associates, Inc.

6413 Windsor Mill Road
Baltimore, MD 21207
Phone: 443-604-3127

SCALE: 1" = 40'

DATE: 6/15/18

SHEET NO: C-1

House Addition w/ 5.8' setback



Image capture: Aug 2012 © 2018 Google

Catonsville, Maryland



Street View - Aug 2012

Board of Appeals

Case No: 19-098-A Case Name: Nasir Hamidy

Exhibit List

Party: Protestant - Miller Date: 4/18/19

[illegible]



Image capture: Aug 2012 © 2019 Google

Catonsville, Maryland



Street View - Aug 2012







APPEAL

**Petition for Variance
(6302 Chesworth Road)
1st Election District – 1st Councilmanic District
Legal Owner: Nasir Hamidy
Case No. 2019-0098-A**

Petition for Variance (September 27, 2018)

Zoning Description of Property

Notice of Zoning Hearing (October 25, 2018)

Certificate of Publication (November 14, 2018)

Certificate of Posting for Hearing & Administrative Variance (October 6, 2018 & November 12, 2018)
by Martin Ogle

Entry of Appearance by People's Counsel (None)

Petitioner(s) Sign-in Sheet – None
Citizen(s) Sign-in Sheet – None

Zoning Advisory Committee Comments

Petitioner(s) Exhibits -
1. Site Plan

Protestants' Exhibits – None

Miscellaneous

Administrative Law Judge Order and Letter (DENIED December 7, 2018)

Notice of Appeal –Lawrence E. Schmidt, Esq on January 4, 2019







Board of Appeals of Baltimore County

JEFFERSON BUILDING
SECOND FLOOR, SUITE 203
105 WEST CHESAPEAKE AVENUE
TOWSON, MARYLAND, 21204
410-887-3180
FAX: 410-887-3182

October 1, 2019

Lawrence E. Schmidt, Esquire
Smith, Gildea & Schmidt, LLC
600 Washington Avenue, Suite 200
Towson, Maryland 21204

RE: In the Matter of: *Nasir Hamidy*
Case No.: 19-098-A

Dear Mr. Schmidt:

Enclosed please find a copy of the final Opinion and Order issued this date by the Board of Appeals of Baltimore County in the above subject matter.

Any petition for judicial review from this decision must be made in accordance with Rule 7-201 through Rule 7-210 of the *Maryland Rules*, **WITH A PHOTOCOPY PROVIDED TO THIS OFFICE CONCURRENT WITH FILING IN CIRCUIT COURT.** Please note that all Petitions for Judicial Review filed from this decision should be noted under the same civil action number. If no such petition is filed within 30 days from the date of the enclosed Order, the subject file will be closed.

Very truly yours,

A handwritten signature in cursive script, reading "Sunny Cannington", with a stylized flourish at the end.

Krysundra "Sunny" Cannington
Administrator

KLC/taz
Enclosure

c: Nasir Hamidy
Henry and Nancy Miller
Office of People's Counsel
Paul Mayhew, Managing Administrative Law Judge
C. Pete Gutwald, Director/Department of Planning
Michael D. Mallinoff, Director/PAI
Nancy C. West, Assistant County Attorney/Office of Law
Michael E. Field, County Attorney/Office of Law

IN THE MATTER OF
NASIR HAMIDY – LEGAL OWNERS
AND PETITIONERS FOR VARIANCE
ON THE PROPERTY LOCATED AT
6302 CHESWORTH ROAD

1st ELECTION DISTRICT
1st COUNCILMANIC DISTRICT

* BEFORE THE
* BOARD OF APPEALS
* OF
* BALTIMORE COUNTY
* Case Nos. 19-098-A

* * * * *

OPINION

This matter comes before the Board of Appeals of Baltimore County as a *de novo* appeal of the Opinion and Order of the Administrative Law Judge, John E. Beverungen, dated December 7, 2018 denying the requested Variance relief. The Petition for Variance was filed by Petitioner, Nasir Hamidy, the legal owner of the subject property. This Petition seeks Variance Relief from §1B02.3.C.1 of the Baltimore County Zoning Regulations (“B.C.Z.R.”) to permit a side yard addition with a side setback of 5.8 ft. in lieu of the required 10 ft. At the April 18, 2019 hearing before this Board, the Petitioners amended their request without objection to also include a variance for a sum of side yard setbacks of 15.9 feet in lieu of the required 25 ft.

A hearing was held before this board on April 18, 2019 and was publicly deliberated on July 16, 2019. A site plan was included as evidence before the Board and marked as Exhibit 1. Nasir Hamidy and Professional planner and zoning expert Mitch Kellman testified on behalf of the Petitioners. Lawrence E. Schmidt, of Smith, Gildea & Schmidt, LLC, appeared on behalf of the Petitioner. Neighbors, Henry and Nancy Miller appeared, pro se as Protestants in opposition of the proposed Variance Relief.

FACTS/BACKGROUND

The site in question is approximately 8,568 square feet in size and zoned DR 3.5. The property is improved with a single-family dwelling constructed in 1970. The Petitioner purchased the home in 2018 and desires to construct a 2-story addition with a garage and additional living space for his family. As was described by the Petitioner, the proposed addition would constitute a 2-story 18' x 29.25' addition to the existing dwelling. This addition would allow for a garage (which presently does not exist on the Property) and additional living area on the second floor. Petitioner provided Baltimore County ZAC comments, reflecting that the Department of Planning does not oppose the Petitioner's variance request.

Petitioner provided the testimony of Professional planner and zoning expert, Mitch Kellman who testified in support of the Petition. Mr. Kellman described the neighborhood and the Property layout, including the current improvements on the Property. He offered his expert opinion that the Petition satisfied the criteria for variance relief in BCZR §307.1, opining that the Petitioner's property was unique due to its size and shape, and the fact that steep slopes exist in the rear of the property. He further opined that not being able to construct the addition would create practical difficulty, in that Mr. Hamidy would not have sufficient living space for his family. Both Mr. Kellman and Mr. Hamidy noted that many houses in the neighborhood already had similar garages as the one proposed. (See Petitioner's Ex. 6A to 6S).

The Protestants, who live in the adjacent property are concerned with the size of the proposed addition and the potential impact it may have on their home. The Millers have lived in the home adjacent to the property at issue since 1971. The homes are located in the Woodbridge Valley subdivision. Mrs. Miller disagreed with Mr. Kellman's assessment that the Petitioner's property is unique. Mrs. Miller testified that through her own observations that there are many

oddly shaped lots in the Woodbridge Valley subdivision. (See Protestant's Ex. 4). Mrs. Miller also testified that she believed that the size of the addition would decrease the Petitioner's side yard to a point which the Petitioner would be forced to use the Protestants property to navigate lawn equipment from the front to the back of the property. Finally, Mrs. Miller testified that they purchased their home when the Woodbridge Valley subdivision was originally created, and buyers had a choice of different size lots, some with garages and some without. The Millers believe that the Petitioner's property was never meant to have a garage or addition on its smaller lot.

DISCUSSION/ANALYSIS

A variance request involves a two-step process summarized as follows:

1. it must be shown the property is unique in a manner which makes it unlike surrounding properties, and that uniqueness and peculiarity must necessitate variance relief; and
2. if variance relief is denied the petitioner will experience a practical difficulty or hardship. *Cromwell v. Ward*, 102 Md. App 691 (1995).

Although the Petitioner's property is somewhat smaller than others in the Woodbridge Valley subdivision, this Board is not persuaded that any characteristics of this property are enough to qualify it as "unique" as the term is used in Maryland law. Assuming, *arguendo*, that the property was deemed "unique," the Board is not satisfied that the Petitioner's need for living space in a home that was just recently purchased constitutes "practical difficulty" as required in the second prong of *Cromwell*. Consequently, when applying the facts of this matter to the *Cromwell* analysis, the Petitioner's Petition for Variance must be denied.


ORDER

THEREFORE, IT IS THIS 1st day of October, 2019 by the
Board of Appeals of Baltimore County hereby,


ORDERED that the Petition for Variance seeking relief from §1B02.3.C.1 of the
Baltimore County Zoning Regulations ("B.C.Z.R.") to permit a proposed a side yard addition
with a side setback of 5.8 feet in lieu of the requested 10 feet; and to permit a sum of side yard
setbacks of 15.9 feet in lieu of the required 25 is hereby **DENIED**.

Any petition for judicial review from this decision must be made in accordance with Rule 7-
201 through Rule 7-210 of the *Maryland Rules*.

**BOARD OF APPEALS
OF BALTIMORE COUNTY**

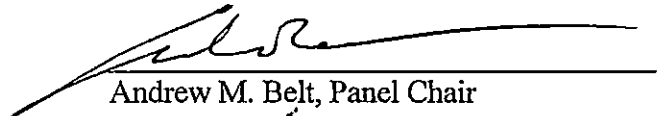
Andrew M. Belt, Panel Chair


Kendra Randall Jolivet

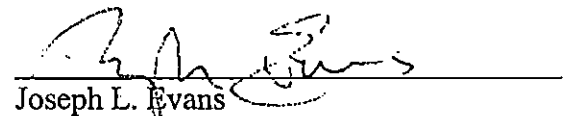
Joseph L. Evans

BOARD OF APPEALS OF BALTIMORE COUNTY
MINUTES OF DELIBERATION

IN THE MATTER OF: Nasir Hamidy

19-098-A

DATE: July 16, 2019

BOARD/PANEL: Andrew M. Belt, Chair
Kendra Randall Jolivet
Joseph L. Evans

RECORDED BY: Tammy A. Zahner, Legal Secretary

PURPOSE: To deliberate the following:

1. Petition for Variance relief from BCZR Section 1B02.3.C.1 to permit a side yard addition with a side setback of 5.8 ft. in lieu of the required 10 ft.; and to permit a sum of side yard setbacks of 15.9 ft. in lieu of the required 25 ft.
2. Is the property unique pursuant to the conditions set forth in Cromwell v. Ward, and if it is, will failure to grant the Variance present a practical difficulty or unusual hardship?


PANEL MEMBERS DISCUSSED THE FOLLOWING:

- The Board reviewed the case. The Petitioner originally requested a side setback of 5.8 ft. in lieu of the required 10 ft., and amended the request at the hearing to also allow for a sum of side yard setbacks of 15.9 ft. in lieu of 25 ft. The Board accepted the amendment without objection of the neighbors.
- The Petitioner testified he recently purchased the house and wishes to construct a two story addition, with a garage and additional living area on the second floor to accommodate his family.
- Testimony from the adjoining neighbors was they are concerned about the closeness to their property, and the ability of lawn mowing equipment to access the rear yard. The neighbors have no objection to an addition, but want it built within the law.
- The Board discussed the uniqueness requirements of *Cromwell*. Petitioner's expert testified that the property was unique due to its small size, the rear slope of the property, and the inability of the garage to be located anywhere else on the property. The Board does not find the property to be unique, noting there are other lots in the neighborhood of similar size and shape.
- The Board discussed the practical difficulty factor. The Board noted that even if the Petitioner reduced the size of the addition to comply with the 10 ft. side yard setback requirement, they would still require a variance to the sum of side yard setback requirement. The Board found that there is no practical difficulty as the Petitioner could build a smaller addition without the need for a variance.

CONCLUSION: After thorough review of the facts, testimony, and law in the matter, the Board unanimously agreed to DENY the requested Petition for Variance.

NOTE: These minutes, which will become part of the case file, are intended to indicate for the record that a public deliberation took place on the above date regarding this matter. The Board's final decision and the facts and findings thereto will be set out in the written Opinion and Order to be issued by the Board.

Respectfully Submitted,

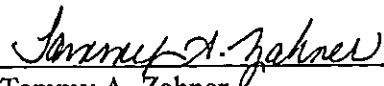
Tammy A. Zahner



Board of Appeals of Baltimore County

JEFFERSON BUILDING
SECOND FLOOR, SUITE 203
105 WEST CHESAPEAKE AVENUE
TOWSON, MARYLAND, 21204
410-887-3180
FAX: 410-887-3182

June 7, 2019

AMENDED NOTICE OF DELIBERATION

IN THE MATTER OF: Nasir Hamidy
6302 Chesworth Road
19-098-A 1st Election District; 1st Councilmanic District

Re: Petition for Variance relief pursuant to BCZR to permit a side yard addition with a side setback of 5.8 ft. in lieu of the required 10 ft.

12/7/18 Opinion and Order of the Administrative Law Judge wherein the Petition for Variance was DENIED.

This matter was heard and concluded on April 18, 2019. The public deliberation in this matter scheduled for July 9, 2019 has been postponed due to a scheduling conflict. The public deliberation has been rescheduled for the following:

DATE AND TIME: **JULY 16, 2019 at 9:00 a.m.**

LOCATION: Jefferson Building - Second Floor
Hearing Room #2 - Suite 206
105 W. Chesapeake Avenue

NOTE: PUBLIC DELIBERATIONS ARE OPEN WORK SESSIONS WHICH ALLOW THE PUBLIC TO WITNESS THE DECISION-MAKING PROCESS. ATTENDANCE IS NOT REQUIRED AND PARTICIPATION IS NOT ALLOWED. A WRITTEN OPINION AND ORDER WILL BE ISSUED BY THE BOARD WITHIN A REASONABLE TIMEFRAME AFTER THE CONCLUSION OF THE DELIBERATION. A COPY OF THAT OPINION AND ORDER WILL BE SENT TO ALL PARTIES.

For further information, including our inclement weather policy, please visit our website www.baltimorecountymd.gov/Agencies/appeals/index.html

Krysundra "Sunny" Cannington, Administrator

c: Counsel for Petitioner
Petitioner

Protestant

C. Pete Gutwald, Director/Department of Planning
Michael Field, County Attorney, Office of Law
Nancy West, Assistant County Attorney

: Lawrence E. Schmidt, Esquire
: Nasir Hamidy

: Henry and Nancy Miller

Lawrence M. Stahl, Managing Administrative Law Judge
Michael Mallinoff, Director/PAI
Office of People's Counsel

IN THE MATTER OF:
Nasir Hamidy
Legal Owner
6302 Chesworth Road

1st Election District
1st Councilmanic District

RE: PETITION FOR VARIANCE

* BEFORE THE
* BOARD OF APPEALS
* OF
* BALTIMORE COUNTY
* Case No.: 2019-098-A



* * * * *

PETITIONER'S CLOSING MEMORANDUM IN LIEU OF CLOSING ARGUMENT

The property owner, Nasir Hamidy (hereinafter "Petitioner), by and through his attorneys, Lawrence E. Schmidt and Smith, Gildea & Schmidt, LLC, submit this Closing Memorandum in Lieu of Closing Argument in support of the petition for variance for the above referenced matter and respectfully states:

STATEMENT OF THE CASE

This matter comes before the County Board of Appeals (the "Board") as a *de novo* appeal of Administrative Law Judge ("ALJ") John Beverungen's denial (on December 7, 2018) of a Petition for Variance relief for the property located at 6302 Chesworth Road (the "Property"). In applying the *de novo* standard, the Board's findings of fact and conclusions of law will be exclusively from the record made at the public hearing conducted.

A public hearing was held before the ALJ on December 4, 2018. The Variance relief was filed pursuant to the Baltimore County Zoning Regulations ("BCZR") §

1B02.3.C.1 to permit a side yard addition with a side setback of 5.8 ft. in lieu of the required 10 ft. By written Opinion and Order dated December 7, 2018, ALJ Beverungen denied the requested variance relief based on his conclusion that the Property was not “unique”. On January 4, 2019, Petitioner filed a timely appeal to the Board of the ALJ’s decision in accordance with Baltimore County Code (“BCC”) § 32-3-401.

The public hearing before the Board consumed one day on April 18, 2019. At the onset of the hearing, Petitioner’s Counsel moved to formally amend the zoning petition, requesting variance relief pursuant to the BCZR § 1B02.3.C.1 (1) to permit a side yard addition with a side setback of 5.8 feet in lieu of the required 10 feet and (2) to permit a sum of side yard setbacks of 15.9 feet in lieu of the required 25 feet. In accordance with due process, parties are required to be given reasonable notice and opportunity to participate in the Board’s hearing and consideration of the zoning proposal. Significantly, the Supreme Court of the United States has explained that the essence of due process is the requirement that a party be given notice and an opportunity to be heard “...at a meaningful time and in a meaningful manner.” *Mathews v. Eldridge*, 424 US. 319, 333, 348-49 (1976). Further, proper public notice of the requests was afforded consistent with the principles stated by the Court of Appeals in *Cassidy v. Baltimore County Board of Appeals*, 218 Md. 418 (1958). In full consideration of due process with regard to the amended zoning petition, all parties agreed to proceed on the amended zoning petition which was therefore accepted by the Board. Thus, the Board should consider both variance requests. The relevant testimony will be recounted as appropriate herein.

STATEMENT OF THE FACTS

The property at issue is known as 6302 Chesworth Road (the "Property"). It is located near the intersection of Chesworth Road and N. Rolling Road, with frontage on Chesworth Road. The Property is approximately 8,568 square feet in area (.197 acres) and zoned DR-3.5 (Density Residential). The Property lies inside the Urban Rural Demarcation Line ("URDL") and currently served by public water and sewer. A single-family dwelling was constructed on the Property in 1970. The Property is comprised of all of Lot 26 as shown on a record plat entitled "Woodbridge Valley" (recorded in 1960) and is recorded in Plat Book 33 folio 111. Lot 26 was zoned R-10 when the Woodbridge Valley plat was recorded. This community has been built out over the years and features single family detached dwellings. For purposes of setback requirements, R-10 and DR 3.5 are identical. Lot 26 has been described as a separate lot of record in the Land Records since its creation in the 1969 plat.

The Property was purchased by Petitioner from Deutsche Bank National Trust, as reflected in a deed dated September 18, 2018, which is recorded in the Land Records of Baltimore County in Liber 40675, Folio 00145. The Petitioner seeks to construct a 2-story 18' X 29.25' addition to the existing dwelling, which is a permitted use in the DR 3.5 zone. This addition will allow for a garage (which presently does not exist on the Property) and additional living area on the second floor. As required by the BCZR, Petitioner sought variance relief from BCZR § 1B02.3.C.1. to: (1) to permit a side yard addition with a side setback of 5.8 feet in lieu of the required 10 feet; and (2) to permit a sum of side yard setbacks of 15.9 feet in lieu of the required 25 feet. As indicated within

the ZAC comments, the Department of Planning does not oppose the Petitioner's variance.

Lawrence E. Schmidt represented Petitioner at the Board's hearing. Professional planner and zoning expert Mitch Kellman testified in support of the Petition. He described the neighborhood and Property layout, including the current improvements on the Property (i.e. the single family dwelling). Mr. Kellman offered expert opinion that the Petition satisfied the criteria for variance relief in BCZR § 307.1. His expert testimony and conclusions were not disputed. The details and need of the proposed addition were described largely through the testimony of Mr. Hamidy. Mr. Hamidy explained his desire to construct a 2-story addition including a garage and additional living space for his growing family. Nancy Miller and Henry Miller (adjacent neighbors located at 6304 Chesworth Road) (hereinafter referred to as the "Protestants") appeared in opposition to the Petition. Protestants testified on concerns about the size of the proposed addition and the potential impact the addition may have upon the value of their home.

STANDARD OF REVIEW

In Baltimore County, zoning variances are permitted and analyzed under BCZR § 307.1 and the case law interpreting that provision. Significantly, to obtain a zoning variance in Baltimore County, a two-pronged analysis is required showing that:

- (1) The property is unique; and
- (2) If the variance relief is denied, petitioner will experience a practical difficulty or unreasonably hardship. BCZR § 307.1; *Cromwell v. Ward*, 102 Md. App. 691, 694-95 (1995).

ARGUMENT

The BCZR governs both the allowed uses on the Property and the scope/size of improvements permitted for properties zoned DR 3.5. Undoubtedly, the single-family dwelling is an expressly allowed use in the DR 3.5. That is, BCZR § 1B01.1.A.1. identifies “dwellings ... single family detached” as a permitted use, by right. Garages are commonly associated with single family dwellings and are also a permitted use. The question presented in this case is not as to the use, but whether the proposal satisfies the scope/size (also referred to as the “bulk”) regulations.

I. Petitioner is Entitled to Variance Relief

The bulk regulations from which Petitioner seeks relief are as follows: (1) to permit a side yard addition with a side setback of 5.8 feet in lieu of the required 10 feet, and (2) to permit a sum of side yard setbacks of 15.9 feet in lieu of the required 25 feet. The Board, based upon the record before it, should conclude that Petitioner is entitled to variance relief in the instance case.

As noted above, *Cromwell* is often cited as the seminal variance case when considering BCZR § 307.1. This is because *Cromwell* is a reported decision arising from a variance request under that section of the BCZR. Admittedly, the *Cromwell* Court opined that the grant of a variance is “rarely appropriate.” *Cromwell* (pg. 711). But with that said, the Court’s opinion does not conclude that variances can never be granted and that the County’s zoning authorities lack the jurisdiction to grant a zoning variance. Instead, the Court imposed a substantial burden upon the applicant in order for a

variance to be granted. Petitioner avers that such circumstances exist in the instant case and that the variance is warranted and its burden satisfied.

A. The Property is Unique

In the instant case, due to the events that led to the creation and configuration of the Property, special circumstances and conditions exist which make the Property unique.

The Court in *Cromwell* defined the term “uniqueness” as follows:

In the zoning context the “unique” aspect of a variance requirement does not refer to the extent of improvements upon the property, or upon neighboring property. “Uniqueness” of a property for zoning purposes requires that the subject property has an inherent characteristic not shared by other properties in the area, i.e., its shape, topography, subsurface condition, environmental factors, historical significance, access or not-access to navigable waters, practical restrictions imposed by abutting properties (such as obstruction) or other similar restrictions. *Cromwell* (pg. 710).

Therefore, the question of whether a property is unique does not derive from the circumstances of the owner or the use of a property. These considerations are more properly addressed in the second “test”; i.e. whether a practical difficulty would be suffered if strict adherence to the zoning regulation was required. The uniqueness test is met if there are inherent physical characteristics of the Property which make it different, peculiar and therefore unique from other properties in the locale.

The testimony of Mr. Kellman, along with the neighborhood plat and photographs entered into evidence (Petitioner’s Exhibits No. 4 and 6), show that the Property is substantially different than other properties in the area with differences in size, shape, and topography. It is therefore “unique” and unlike other properties in the

locale. This is a narrow, irregularly shaped parcel which was created over 50 years ago. No other property in the vicinity has these precise dimensions and shape. A mere examination of the aerial photographs submitted (Petitioner's Exhibit No. 5), as well as the record plat for this subdivision (Petitioner's Exhibit No. 4) are conclusive to the finding that there is no other property of this shape, dimension and acreage. This is not the case of a "cookie cutter" residential subdivision, where all lots are, for example, seventy five feet wide and one hundred feet deep. This property is different than any other lot in terms of size, shape, dimension and configuration.

As importantly, the topography of the Property is also unique. As testified to by Mr. Kellman, the Property has a walkout basement and an unusual steep slope at the rear of the dwelling. This topography combined with the unique shape, dimension and size of the Property results in the lack of any feasible building area for the proposed garage. It cannot be located anywhere else on the Property. Therefore, these unique physical characteristics drive the need for the variance. Based upon the combination of these unique physical characteristics that are not shared by other properties in the area, it must be concluded that the subject Property satisfies the "unique" test required under *Cromwell*. Finally, it is important to note that the prior subdivision that created Lot 26 was not at the hands of the Petitioner, therefore there can be no claim of self imposed hardship.

B. If the Variance is Denied, Petitioner will Experience a Practical Difficulty or Unreasonable Hardship

A denial of the variance would deprive the Petitioner of the right to reasonably

develop his property in accordance with regulations and would constitute a practical difficulty under these circumstances. Courts have interpreted the “practical difficulty or unreasonable hardship” standard to be disjunctive, meaning that satisfaction of either of the conditions may warrant a variance. *Loyola Loan Ass’n v. Buschman*, 227 Md. 243, 250-51, 176 A.2d 355 (1961). Nevertheless, the “practical difficulties” standard is less stringent than the “undue hardship.” *Loyola Fed. Savs. & Loan Ass'n v. Buschman*, 227 Md. 243, 249, 176 A.2d 355 (1961). The Court in *McLean v. Soley*, 270 Md. 216 (1973) established criteria for determining practical difficulty or unreasonable hardship:

- (1) Whether compliance with the strict letter of the restrictions governing various variances would unreasonably prevent the owner from using the property for a permitted purpose or would render conformity with such restrictions unnecessary burdensome.
- (2) Whether a grant of the variance applied would do substantial justice to the applicant as well as to other property owners in the district, or whether a lesser relaxation than that applied for would give substantial relief to the owner of the property involved and be more consistent with justice to other property owners.
- (3) Whether relief can be granted in such fashion that the spirit of the ordinance will be observed and public safety and welfare secured.

Furthermore, the practical difficulty or unreasonable hardship must not be self-imposed. *Richard Roeser Profl Builder, Inc. v. Anne Arundel Cnty.*, 368 Md. 294, 314 (2002).

That the Petitioner would suffer practical difficulty if relief were not afforded is manifest. The undersized nature of Lot 26 and strict adherence to the regulations (BCZR § 1B02.3.C.1) would not allow a reasonable and permitted use of the property (i.e. construction of a dwelling addition/garage). The imposition of BCZR § 1B02.3.C.1. on Lot 26, which was apart of an existing subdivision, disproportionately restricts permitted uses as compared to lots in the area. As testified to by Mr. Kellman, the

Petitioner will suffer a practical difficulty if the variance is denied because Petitioner is unable to construct a garage/addition elsewhere on the Property without the need of a variance from the BCZR. In the instant matter, the practical difficulty or unreasonable hardship is not self-imposed because the subdivision, which created Lot 26, occurred some 50 years ago; Petitioner purchased the Property in 2018. Petitioner has a large family and requires additional living area. Similar to other houses in the neighborhood, Petitioner requires a garage. Petitioner's use of the Property would be unduly limited and restricted if the variance relief was denied.

Lot 26's physical peculiarities will cause Petitioner to suffer disproportionately due to the application of BCZR § 1B02.3.C.1. Without the requested variance relief, Petitioner is unable to construct a garage, unlike other properties within the Woodbridge Valley subdivision that are improved with garages. (Petitioner's Exhibit No. 6) In fact, the dwelling immediately across the street is improved with a garage. Due to the severe topography and narrowness of the Property and the location of the AC unit, the proposed addition cannot be constructed on the rear or opposite side of the dwelling.

Further, a grant of the requested variance relief will not detrimentally impact adjacent properties. The proposed addition would be developed in a manner consistent with the neighborhood, including architectural design. Mr. Kellman testified that considering the surrounding neighborhood and site constraints at issue, the construction of the proposed addition would be consistent with DR 3.5 zoning regulations and would not cause injury to the public health, safety, or general welfare.

Lot 26 (and the proposed addition thereon) is entirely consistent with the character of this neighborhood and the Woodbridge Valley subdivision. As such, Petitioner will experience practical difficulty or unreasonable hardship if the requested variances are not granted.


Protestants maintained that Petitioner is responsible for his need for variance relief and thus not eligible for approval, arguing Petitioner had the option of buying a larger dwelling or property. This argument is similar to the positions articulated by opponents to variances in many cases. That is, that any building can be made smaller and that the BCZR should always be strictly enforced. But such a position is neither practical nor persuasive. Zoning variances should “rarely” be granted; not “never” granted. The Protestants’ rationale that the Petitioner “buy another property to meet his needs” would preclude every variance request. *Cromwell* specifically permits the granting of variance relief in special circumstances. The weight of these special circumstances are to be determined by the Board’s discretion in implementing the spirit and intent of the BCZR.

CONCLUSION

The testimony and evidence presented to the Board supports the Petitioner’s request for variance relief. This case, like the property under consideration, is unique. It is one of those rare appropriate circumstances where the criteria in *Cromwell* are satisfied. The subject property, due to circumstances beyond the Petitioner’s control, is unique and clearly the Petitioner would be faced with a practical difficulty that is not

self-imposed. For the reasons stated above, the requested variance relief should be approved.

Respectfully Submitted,

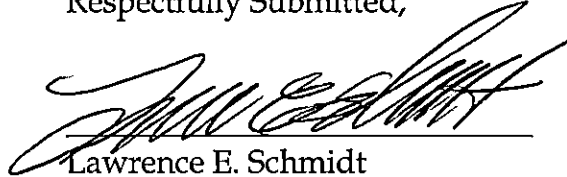


Lawrence E. Schmidt
Smith, Gildea & Schmidt, LLC
600 Washington Avenue, Suite 200
Towson, MD 21204
(410) 821-0070
lschmidt@sgs-law.com

CERTIFICATE OF SERVICE

I HEREBY CERTIFY, that on this 20th day of May, 2019, a copy of the foregoing Memorandum was mailed, postage pre-paid, to:

Henry Miller & Nancy Miller
6304 Chesworth Road
Catonsville, MD 21228

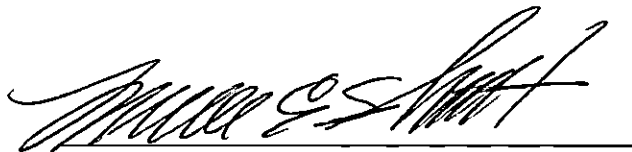
LAWRENCE E. SCHMIDT

Henry & Nancy Miller

6304 Chesworth Road
Baltimore MD 21228

April 29, 2019

Board of Appeals of Baltimore County
Jefferson Building
Second Floor, Suite 203
105 West Chesapeake Avenue
Towson MD 21204

IN THE MATTER OF: Nasir Hamidy
6302 Chesworth Road
19-098-A 1st Election District; 1st Councilmanic District

RE: Petition for Variance relief pursuant to BCZR to permit a side yard addition with a side setback of 5.8 ft. in lieu of the required 10 ft.

On April 19, 2019 I submitted to you a summary of my testimony regarding the above petition. At the time of the hearing Mr. Andrew Belt, of the Board, instructed me to provide this testimony but did not make it clear that 3 copies and an original were to be submitted. Therefore, only one copy was sent. Having received notification of the deliberation to be held on July 9, which includes the instruction to supply an original and 3 copies, I have enclosed additional copies for the Board along with photos provided in my testimony which were marked as Exhibits 1A, B and C.

I apologize to the Board for this mistake.

Sincerely,

Nancy E. Miller
Nancy E. Miller

Henry G. Miller
Henry G. Miller

4/29/2019
Date



COPY



Henry & Nancy Miller
6304 Chesworth Road
Baltimore MD 21228

April 19, 2019

Original letter
sent to Board on
April 19, 2019

Nancy Miller

Board of Appeals of Baltimore County
Jefferson Building
Second Floor, Suite 203
105 West Chesapeake Avenue
Towson MD 21204

IN THE MATTER OF: Nasir Hamidy
6302 Chesworth Road
19-098-A 1st Election District; 1st Councilmanic District

RE: Petition for Variance relief pursuant to BCZR to permit a side yard addition with a side setback of 5.8 ft. in lieu of the required 10 ft.

Following the hearing on this matter held on April 18, 2019, and at the request of the Board of Appeals, summarized below is Nancy Miller's testimony regarding the objections of Nancy & Henry Miller to the request by Mr. Hamidy for a zoning variance to permit a side yard addition to his home.

For purposes of clarification, the word "we" in this summary refers to Henry & Nancy Miller.

- Mrs. Miller began her testimony by stating that she and Mr. Miller have no wish to be inhospitable to Mr. Hamidy and his family and are, in fact, pleased that he has invested so much time and money in renovating the home, which has been vacant since November 2018.
- We are objecting to the zoning variance requested for the proposed addition to the property at 6302 Chesworth Road, a two-story dwelling, containing 4 bedrooms and located adjacent to our property at 6304 Chesworth Road, where we have resided since 1971. Mr. Hamidy has never lived in the home as the home is undergoing extensive renovation.
- Mr. Hamidy approached us only after the original variance posting on the property and described his intention to add an attached garage with a second floor. He even asked if we were willing to give him a larger variance. Since that time, Mr. Hamidy has approached us multiple times to ask if we would be willing to withdraw our objection. We have always responded that we wanted a decision from Baltimore County.
- Mr. Hamidy originally supplied Mr. Charles Springer, covenants representative of the Woodbridge Valley Improvement Assn. who governs the property where our homes are located, and of which we are a member, a copy of the proposed addition. Mr. Hamidy told us, and stated at the hearing, that this was only a conceptual drawing and that he, in fact, was not

happy with the design. When we asked Mr. Hamidy recently if there was a new drawing, he stated that since the architect would charge for a new drawing there was none. (Note: Mr. Schmidt offered Exhibit 2, a drawing of the proposed addition, which differs from the one presented by Mr. Hamidy at the original hearing.)

- We also received correspondence from Zachary Wilkins, of the law firm of Smith, Gildea & Schmidt, who Mr. Hamidy engaged after the request was denied by John Beverungen, Administrative Law Judge for Baltimore County and responded to his letter with explanation of our objections. (It should be noted that we requested an updated drawing at that time but none was provided.)
- The addition Mr. Hamidy proposes will increase the size of the house by approximately 1/3. And, based on the only drawing we have been shown, the roof line of the addition will be even with the current roof line, making the addition 2+ stories high, since the basement of the house itself rises approximately 3 feet above ground. The drawing (Exhibit 2) presented by Mr. Schmidt, legal counsel for Mr. Hamidy, confirms this.
- Mr. Schmidt also provided a plat of the properties at 6300, 6302 and 6304 Chesworth Road, (Exhibit 1). Mitchell Kellman of DMW, responded to a question by Mr. Schmidt if the design of the lot at 6302 Chesworth Road is unique in the affirmative. Mrs. Miller disagreed with this statement, stating that the property at 1302 Rolling Road, also shown on the plat, also does not conform to a standard rectangle or square. In fact, if one looks at the entire of Woodbridge Valley, presented by Mr. Schmidt as Exhibit 4, there are numerous oddly shaped lots.
- The property at 6302 Chesworth Road has a significant drop to the back yard at the end of the driveway (See Mr. Schmidt's Exhibits 6G, 6HJ, 6K, 6M). There is a set of steps which leads from the end of the driveway down to the back yard, and by eliminating the steps to accommodate the garage, access to the back yard will be from the basement of the home, by going around the garage and down the hill, or by going around the other side of the house, which has a smaller incline. As proposed, there would be 5 ft. between the exterior wall of the garage and our property line. While this is approximately the same access footage as available now for large lawn equipment, due to the hill, there is no wall to go around. We believe that it will be necessary for such equipment to traverse a portion of our property in order to get to the back yard. Mr. Hamidy has assured us that he will landscape the new addition so that it will look nice, and we appreciate that offer, but that will take up additional space on the side of the garage and will, therefore, limit the width available for any access by lawn care people or contractors.
- There are no other homes in Woodbridge of the design of Mr. Hamidy's which have such a large two-story addition and we are not aware of any properties which have been granted a zoning variance for such an addition. Mr. Schmidt provided photos of other homes in the Woodbridge Community which have garages. Exhibit 6N shows the home directly across the street from the Miller home at 6304 Chesworth. It should be noted that this home was not built by the original builder in the community and included a garage when built. This home is on a large corner lot.


Mr. Schmidt also presented additional photos (Exhibits 6O, 6P, 6Q, 6R, 6S) in an effort to show that other homes in the community have garages. Mrs. Miller noted that in each case the garage was one story – no room above it. It should also be noted that some of the garages were attached while others were free standing.

- Mrs. Miller also questioned Mr. Kellman if he was aware that when the Woodbridge subdivision where 6302 and 6304 Chesworth are located was being sold, buyers chose the model home they desired (there were 4 choices) and that then they were provided with a selection of lots where the home could be built. Garages were an option for some of the models. In other words, the properties were sized to accommodate the style of home. Mr. Kellman was not aware of this.
- Mrs. Miller also provided the Board with photos (Exhibits 1A, 1B, and 1C) showing the street view of 6302 and 6304 Chesworth and responded to questions from the Board regarding the property line by referring them to the telephone/cable pole which sits on the property line at the beginning of both driveways. The photos also show views taken from the driveway of 6304 to try to give the Board the Miller perspective. The position of the dumpster gives a good idea of where the outside wall of the garage would be in relation to the property line, which, in the photo, almost follows the brown vs. green grass.
- When the zoning variance was originally posted, we spoke with a local real estate agent with over 30 years of experience and a Woodbridge Valley resident, to inquire about the impact this large addition would have on our property. It is our understanding that a large addition built so close to our property line would reduce the value of our property. In short, we believe that the lots in our community were laid out to accommodate the homes as designed and that this proposed addition will make the home too large for the lot.
- Mr. Hamidy has indicated that he requires this addition to accommodate his family of three adults and 4 children. However, we would like to point out that the previous owner of this home had 2 adults and 4 children living in the home. We do not understand why Mr. Hamidy would purchase a home that, as constructed, cannot accommodate his family. Mr. Hamidy also stated that there were no other homes available. However, Mrs. Miller noted that a new community is being constructed a short distance away on Rolling Road and there are other larger homes in Woodbridge periodically for sale.

I believe this summary of testimony on April 18, is accurate. We look forward to receiving further information regarding the Board's decision. As a reminder, Mrs. Miller informed the court that she will undergo hip replacement surgery on May 7 with an undefined recovery time.



Nancy E. Miller

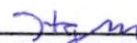

Henry G. Miller

Date

signed and dated 4/19/2019
mailed 4/20/2019

1A



Image capture: Aug 2012 © 2019 Google

Catonsville, Maryland



Street View - Aug 2012



13







Board of Appeals of Baltimore County

JEFFERSON BUILDING
SECOND FLOOR, SUITE 203
105 WEST CHESAPEAKE AVENUE
TOWSON, MARYLAND, 21204
410-887-3180
FAX: 410-887-3182

April 25, 2019

NOTICE OF DELIBERATION

IN THE MATTER OF: Nasir Hamidy
6302 Chesworth Road
19-098-A 1st Election District; 1st Councilmanic District

Re: Petition for Variance relief pursuant to BCZR to permit a side yard addition with a side setback of 5.8 ft. in lieu of the required 10 ft.

12/7/18 Opinion and Order of the Administrative Law Judge wherein the Petition for Variance was DENIED.

This matter having been heard and concluded on April 18, 2019, a public deliberation has been scheduled for the following:

DATE AND TIME: JULY 9, 2019 at 9:00 a.m.

LOCATION: Jefferson Building - Second Floor
Hearing Room #2 - Suite 206
105 W. Chesapeake Avenue

**NOTE: Closing briefs are due on May 20, 2019 by 3:00 p.m.
(Original and three [3] copies)**

NOTE: PUBLIC DELIBERATIONS ARE OPEN WORK SESSIONS WHICH ALLOW THE PUBLIC TO WITNESS THE DECISION-MAKING PROCESS. ATTENDANCE IS NOT REQUIRED AND PARTICIPATION IS NOT ALLOWED. A WRITTEN OPINION AND ORDER WILL BE ISSUED BY THE BOARD WITHIN A REASONABLE TIMEFRAME AFTER THE CONCLUSION OF THE DELIBERATION. A COPY OF THAT OPINION AND ORDER WILL BE SENT TO ALL PARTIES.

For further information, including our inclement weather policy, please visit our website www.baltimorecountymd.gov/Agencies/appeals/index.html

Krysundra "Sunny" Cannington, Administrator

c: Counsel for Petitioner
Petitioner

: Lawrence E. Schmidt, Esquire
: Nasir Hamidy

Protestant

: Henry and Nancy Miller

Jeff Mayhew, Acting Director/Department of Planning
Michael Field, County Attorney, Office of Law
Nancy West, Assistant County Attorney

Lawrence M. Stahl, Managing Administrative Law Judge
Mike Mohler, Acting Director/PAI
Office of People's Counsel

Henry & Nancy Miller

6304 Chesworth Road
Baltimore MD 21228

April 19, 2019



Board of Appeals of Baltimore County
Jefferson Building
Second Floor, Suite 203
105 West Chesapeake Avenue
Towson MD 21204

IN THE MATTER OF: Nasir Hamidy
6302 Chesworth Road
19-098-A 1st Election District; 1st Councilmanic District

RE: Petition for Variance relief pursuant to BCZR to permit a side yard addition with a side setback of 5.8 ft. in lieu of the required 10 ft.

Following the hearing on this matter held on April 18, 2019, and at the request of the Board of Appeals, summarized below is Nancy Miller's testimony regarding the objections of Nancy & Henry Miller to the request by Mr. Hamidy for a zoning variance to permit a side yard addition to his home.

For purposes of clarification, the word "we" in this summary refers to Henry & Nancy Miller.

- Mrs. Miller began her testimony by stating that she and Mr. Miller have no wish to be inhospitable to Mr. Hamidy and his family and are, in fact, pleased that he has invested so much time and money in renovating the home, which has been vacant since November 2018.
- We are objecting to the zoning variance requested for the proposed addition to the property at 6302 Chesworth Road, a two- story dwelling, containing 4 bedrooms and located adjacent to our property at 6304 Chesworth Road, where we have resided since 1971. Mr. Hamidy has never lived in the home as the home is undergoing extensive renovation.
- Mr. Hamidy approached us only after the original variance posting on the property and described his intention to add an attached garage with a second floor. He even asked if we were willing to give him a larger variance. Since that time, Mr. Hamidy has approached us multiple times to ask if we would be willing to withdraw our objection. We have always responded that we wanted a decision from Baltimore County.

- Mr. Hamidy originally supplied Mr. Charles Springer, covenants representative of the Woodbridge Valley Improvement Assn. who governs the property where our homes are located, and of which we are a member, a copy of the proposed addition. Mr. Hamidy told us, and stated at the hearing, that this was only a conceptual drawing and that he, in fact, was not happy with the design. When we asked Mr. Hamidy recently if there was a new drawing, he stated that since the architect would charge for a new drawing there was none. (Note: Mr. Schmidt offered Exhibit 2, a drawing of the proposed addition, which differs from the one presented by Mr. Hamidy at the original hearing.)
- We also received correspondence from Zachary Wilkins, of the law firm of Smith, Gildea & Schmidt, who Mr. Hamidy engaged after the request was denied by John Beverungen, Administrative Law Judge for Baltimore County and responded to his letter with explanation of our objections. (It should be noted that we requested an updated drawing at that time but none was provided.)
- The addition Mr. Hamidy proposes will increase the size of the house by approximately 1/3. And, based on the only drawing we have been shown, the roof line of the addition will be even with the current roof line, making the addition 2+ stories high, since the basement of the house itself rises approximately 3 feet above ground. The drawing (Exhibit 2) presented by Mr. Schmidt, legal counsel for Mr. Hamidy, confirms this.
- Mr. Schmidt also provided a plat of the properties at 6300, 6302 and 6304 Chesworth Road, (Exhibit 1). Mitchell Kellman of DMW, responded to a question by Mr. Schmidt if the design of the lot at 6302 Chesworth Road is unique in the affirmative. Mrs. Miller disagreed with this statement, stating that the property at 1302 Rolling Road, also shown on the plat, also does not conform to a standard rectangle or square. In fact, if one looks at the entire of Woodbridge Valley, presented by Mr. Schmidt as Exhibit 4, there are numerous oddly shaped lots.
- The property at 6302 Chesworth Road has a significant drop to the back yard at the end of the driveway (See Mr. Schmidt's Exhibits 6G, 6HJ, 6K, 6M). There is a set of steps which leads from the end of the driveway down to the back yard, and by eliminating the steps to accommodate the garage, access to the back yard will be from the basement of the home, by going around the garage and down the hill, or by going around the other side of the house, which has a smaller incline. As proposed, there would be 5 ft. between the exterior wall of the garage and our property line. While this is approximately the same access footage as available now for large lawn equipment, due to the hill, there is no wall to go around. We believe that it will be necessary for such equipment to traverse a portion of our property in order to get to the back yard. Mr. Hamidy has assured us that he will landscape the new addition so that it will look nice, and we appreciate that offer, but that will take up additional space on the side of the

garage and will, therefore, limit the width available for any access by lawn care people or contractors.

- There are no other homes in Woodbridge of the design of Mr. Hamidy's which have such a large two-story addition and we are not aware of any properties which have been granted a zoning variance for such an addition. Mr. Schmidt provided photos of other homes in the Woodbridge Community which have garages. Exhibit 6N shows the home directly across the street from the Miller home at 6304 Chesworth. It should be noted that this home was not built by the original builder in the community and included a garage when built. This home is on a large corner lot. Mr. Schmidt also presented additional photos (Exhibits 6O, 6P, 6Q, 6R, 6S) in an effort to show that other homes in the community have garages. Mrs. Miller noted that in each case the garage was one story – no room above it. It should also be noted that some of the garages were attached while others were free standing.
- Mrs. Miller also questioned Mr. Kellman if he was aware that when the Woodbridge subdivision where 6302 and 6304 Chesworth are located was being sold, buyers chose the model home they desired (there were 4 choices) and that then they were provided with a selection of lots where the home could be built. Garages were an option for some of the models. In other words, the properties were sized to accommodate the style of home. Mr. Kellman was not aware of this.
- Mrs. Miller also provided the Board with photos (Exhibits 1A, 1B, and 1C) showing the street view of 6302 and 6304 Chesworth and responded to questions from the Board regarding the property line by referring them to the telephone/cable pole which sits on the property line at the beginning of both driveways. The photos also show views taken from the driveway of 6304 to try to give the Board the Miller perspective. The position of the dumpster gives a good idea of where the outside wall of the garage would be in relation to the property line, which, in the photo, almost follows the brown vs. green grass.
- When the zoning variance was originally posted, we spoke with a local real estate agent with over 30 years of experience and a Woodbridge Valley resident, to inquire about the impact this large addition would have on our property. It is our understanding that a large addition built so close to our property line would reduce the value of our property. In short, we believe that the lots in our community were laid out to accommodate the homes as designed and that this proposed addition will make the home too large for the lot.
- Mr. Hamidy has indicated that he requires this addition to accommodate his family of three adults and 4 children. However, we would like to point out that the previous owner of this home had 2 adults and 4 children living in the home. We do not understand why Mr. Hamidy would purchase a home that, as constructed, cannot accommodate his family. Mr. Hamidy

also stated that there were no other homes available. However, Mrs. Miller noted that a new community is being constructed a short distance away on Rolling Road and there are other larger homes in Woodbridge periodically for sale.

I believe this summary of testimony on April 18, is accurate. We look forward to receiving further information regarding the Board's decision. As a reminder, Mrs. Miller informed the court that she will undergo hip replacement surgery on May 7 with an undefined recovery time.

Nancy E. Miller
Nancy E. Miller

Henry G. Miller
Henry G. Miller

4/19/2019
Date

Nancy Miller
6304 Chesworth Road
Catonsville MD 21228

BALTIMORE MD 212


20 APR 2019 PM 9 L



Board of Appeals of Baltimore County
Jefferson Building
Second Floor, Suite 203
105 West Chesapeake Avenue
Towson MD 21204

21204-471153



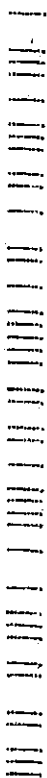



Board of Appeals of Baltimore County

JEFFERSON BUILDING
SECOND FLOOR, SUITE 203
105 WEST CHESAPEAKE AVENUE
TOWSON, MARYLAND, 21204
410-887-3180
FAX: 410-887-3182

March 1, 2019

NOTICE OF POSTPONEMENT AND REASSIGNMENT

IN THE MATTER OF: Nasir Hamidy
6302 Chesworth Road
19-098-A 1st Election District; 1st Councilmanic District

Re: Petition for Variance relief pursuant to BCZR to permit a side yard addition with a side setback of 5.8 ft. in lieu of the required 10 ft.

12/7/18 Opinion and Order of the Administrative Law Judge wherein the Petition for Variance was DENIED.

This matter was scheduled for hearing on March 20, 2019 and has been postponed by request of counsel. This matter has been

REASSIGNED FOR: APRIL 18, 2019, AT 10:00 A.M.

LOCATION: Hearing Room #2, Second Floor, Suite 206
Jefferson Building, 105 W. Chesapeake Avenue, Towson

NOTICE:

- This appeal is an evidentiary hearing. Parties should consider the advisability of retaining an attorney.
- Please refer to the Board's Rules of Practice & Procedure, Appendix B, Baltimore County Code.
- No postponements will be granted without sufficient reasons; said requests must be in writing and in compliance with Rule 2(b) of the Board's Rules. No postponements will be granted within 15 days of scheduled hearing date unless in full compliance with Rule 2(c).
- If you have a disability requiring special accommodations, please contact this office at least one week prior to hearing date.
- Parties must file one (1) original and three (3) copies of all Motions, Memoranda, and exhibits (including video and PowerPoint) with the Board unless otherwise requested.
- Projection equipment for digital exhibits is available by request. A minimum of forty-eight (48) hours-notice is required. Supply is limited and not guaranteed.

For further information, including our inclement weather policy, please visit our website www.baltimorecountymd.gov/Agencies/appeals/index.html

Krysundra "Sunny" Cannington
Administrator

Notice of Postponement and Assignment
In the matter of: Nasir Hamidy
Case number: 19-098-A
March 1, 2019
Page 2

c:	Counsel for Petitioner	: Lawrence E. Schmidt, Esquire
	Petitioner	: Nasir Hamidy
	Protestant	: Henry and Nancy Miller

Jeff Mayhew, Acting Director/Department of Planning
Lawrence M. Stahl, Managing Administrative Law Judge
Michael Field, County Attorney, Office of Law
Michael Mohler, Acting Director/PAI
Nancy West, Assistant County Attorney
Office of People's Counsel

MICHAEL PAUL SMITH
DAVID K. GILDEA
LAWRENCE E. SCHMIDT
MICHAEL G. DEHAVEN
JASON T. VETTORI
MARIELA C. D'ALESSIO*
MELISSA L. ENGLISH

*Admitted in MD, FL, PA

LAUREN D. BENJAMIN
SARAH A. ZADROZNY
CARMELO D. MORABITO
ZACHARY J. WILKINS

of counsel:
EUGENE A. ARBAUGH, JR.
DAVID T. LAMPTON
MARY G. LOKER
STEPHEN J. NOLAN

February 19, 2019

Sent Via Hand Delivery

Ms. Krysundra L. Cannington, Administrator
Board of Appeals of Baltimore County
Jefferson Building
105 W. Chesapeake Avenue, Suite 203
Towson, MD 21204



**Re: In the Matter of: Nasir Hamidy
6302 Chesworth Road
Case Nos. 2019-098-A**

Dear Sunny,

I am in receipt of the Board's Notice of Assignment in connection with the above referenced matter. and understand that this matter has been scheduled for a hearing on March 20, 2019 beginning at 10:00 a.m. Unfortunately, I am scheduled to be a presenter at the Maryland State Bar Land Use Institute program that day in Columbia, Maryland. I have enlisted the assistance of the other attorneys in my office that would normally be available to step up in my absence. As such, we would appreciate this matter being postponed to a later date at the convenience of the Board.

Thank you for your courtesy. I look forward to hearing from you.

Very truly yours,

Lawrence E. Schmidt

LES/amf

cc: Peter Max Zimmerman, Esquire, People's Counsel for Baltimore County
Henry and Nancy Miller, 6304 Chesworth Road, Catonsville, MD 21228



Board of Appeals of Baltimore County

JEFFERSON BUILDING
SECOND FLOOR, SUITE 203
105 WEST CHESAPEAKE AVENUE
TOWSON, MARYLAND, 21204
410-887-3180
FAX: 410-887-3182

January 30, 2019

NOTICE OF ASSIGNMENT

IN THE MATTER OF: Nasir Hamidy
6302 Chesworth Road
19-098-A 1st Election District; 1st Councilmanic District

Re: Petition for Variance relief pursuant to BCZR to permit a side yard addition with a side setback of 5.8 ft. in lieu of the required 10 ft.

12/7/18 Opinion and Order of the Administrative Law Judge wherein the Petition for Variance was DENIED.

ASSIGNED FOR: **MARCH 20, 2019, AT 10:00 A.M.**

LOCATION: Hearing Room #2, Second Floor, Suite 206
Jefferson Building, 105 W. Chesapeake Avenue, Towson

NOTICE:

- This appeal is an evidentiary hearing. Parties should consider the advisability of retaining an attorney.
- Please refer to the Board's Rules of Practice & Procedure, Appendix B, Baltimore County Code.
- No postponements will be granted without sufficient reasons; said requests must be in writing and in compliance with Rule 2(b) of the Board's Rules. No postponements will be granted within 15 days of scheduled hearing date unless in full compliance with Rule 2(c).
- If you have a disability requiring special accommodations, please contact this office at least one week prior to hearing date.
- Parties must file one (1) original and three (3) copies of all Motions, Memoranda, and exhibits (including video and PowerPoint) with the Board unless otherwise requested.
- Projection equipment for digital exhibits is available by request. A minimum of forty-eight (48) hours-notice is required. Supply is limited and not guaranteed.

For further information, including our inclement weather policy, please visit our website www.baltimorecountymd.gov/Agencies/appeals/index.html

Krysundra "Sunny" Cannington, Administrator

c: Counsel for Petitioner
Petitioner

: Lawrence E. Schmidt, Esquire
: Nasir Hamidy

Protestant

: Henry and Nancy Miller

Jeff Mayhew, Acting Director/Department of Planning
Michael Field, County Attorney, Office of Law
Nancy West, Assistant County Attorney

Lawrence M. Stahl, Managing Administrative Law Judge
Mike Mohler, Acting Director/PAI
Office of People's Counsel



JOHN A. OLSZEWSKI, JR.
County Executive

ADMINISTRATIVE LAW JUDGE
Office of Administrative Hearings

January 4, 2019

Lawrence E. Schmidt, Esq.
Smith, Gildea & Schmidt
600 Washington Ave, Suite 200
Towson, MD 21204-1301



RE: **APPEAL TO BOARD OF APPEALS**
Petitions for ~~Special Hearing and~~ Variance
Case No. 2019-0098-A
Property: 6302 Chesworth Road

Dear Mr. Schmidt:

Please be advised that an appeal of the above-referenced case was filed in this Office on January 4, 2019. All materials relative to the case have been forwarded to the Baltimore County Board of Appeals ("Board").

If you are the person or party taking the appeal, you should notify other similarly interested parties or persons known to you of the appeal. If you are an attorney of record, it is your responsibility to notify your client.

If you have any questions concerning this matter, please do not hesitate to contact the Board at 410-887-3180.

Sincerely,

A handwritten signature in black ink, appearing to read "JEB", with a long horizontal line extending to the right.

JOHN E. BEVERUNGEN
Administrative Law Judge
for Baltimore County

JEB/dlw

c: Henry & Nancy Miller, 6304 Chesworth Road, Baltimore, MD 21228
Baltimore County Board of Appeals
✓ People's Counsel for Baltimore County



DONALD I. MOHLER III
County Executive

LAWRENCE M. STAHL
Managing Administrative Law Judge
JOHN E. BEVERUNGEN
Administrative Law Judge

December 7, 2018

Nasir Hamidy
6302 Chesworth Road
Baltimore, Maryland 21228

RE: Petitions for Special Hearing and Variance
Case No. 2019-0098-A
Property: 6302 Chesworth Road

Dear Mr. Hamidy:

Enclosed please find a copy of the decision rendered in the above-captioned matter.

In the event any party finds the decision rendered is unfavorable, any party may file an appeal to the County Board of Appeals within thirty (30) days of the date of this Order. For further information on filing an appeal, please contact the Office of Administrative Hearings at 410-887-3868.

Sincerely,

A handwritten signature in blue ink, appearing to read "JEB", is written over the name John E. Beverungen.

JOHN E. BEVERUNGEN
Administrative Law Judge
for Baltimore County

JEB: sln
Enclosure

c: Henry & Nancy Miller, 6304 Chesworth Road, Baltimore, MD 21228

IN RE: PETITION FOR VARIANCE

(6302 Chesworth Road)

1st Election District

1st Council District

Nasir Hamidy

Legal Owner

Petitioner

*

*

*

*

*

BEFORE THE OFFICE

OF ADMINISTRATIVE

HEARINGS FOR

BALTIMORE COUNTY

CASE NO. 2019-0098-A

* * * * *

OPINION AND ORDER

This matter comes before the Office of Administrative Hearings (OAH) for Baltimore County as a Petition for Variance filed by Nasir Hamidy, legal owner of the subject property ("Petitioner"). Petitioner is requesting variance relief pursuant to the Baltimore County Zoning Regulations ("BCZR") to permit a side yard addition with a side setback of 5.8 ft. in lieu of the required 10 ft.

Nasir Hamidy appeared in support of the petition. The adjoining neighbors opposed the request. The Petition was advertised and posted as required by the BCZR. No substantive Zoning Advisory Committee (ZAC) comments were received from any of the county reviewing agencies.

The site is approximately 8,568 square feet in size and zoned DR 3.5. The property is improved with a single-family dwelling constructed in 1970. Petitioner recently purchased the home and would like to construct a 2-story addition with a garage and additional living space for his family. The adjoining neighbors are concerned about the size of the proposed addition and the potential impact it may have upon the value of their home.

A variance request involves a two-step process, summarized as follows:

- (1) It must be shown the property is unique in a manner which makes it unlike surrounding properties, and that uniqueness or peculiarity must necessitate variance relief; and
- (2) If variance relief is denied, Petitioner will experience a practical difficulty

or hardship.

Cromwell v. Ward, 102 Md. App. 691 (1995).

The subject property is similar in size and shape to the majority of the other properties in the Woodbridge Valley subdivision. As such I do not believe the property qualifies as “unique” as that term is used in the law. In a contested variance case the petitioner faces an uphill battle. In Maryland, variances must be granted “sparingly” since it is “an authorization for [that] ... which is prohibited by a zoning ordinance.” *Cromwell*, 102 Md. App. at 699. While the Petitioner’s request is reasonable and the proposed addition (as shown on the elevations submitted at the hearing) would be attractive and constructed of quality materials, those are not sufficient reasons to grant a variance. As such the petition must be denied.

THEREFORE, IT IS ORDERED, this 7th day of **December, 2018**, by the Administrative Law Judge for Baltimore County, that the Petition for Variance to permit a side yard addition with a side setback of 5.8 ft. in lieu of the required 10 ft., be and is hereby DENIED.

Any appeal of this decision must be made within thirty (30) days of the date of this Order.



JOHN E. BEVERUNGEN
Administrative Law Judge for
Baltimore County

JEB/sln

IN RE: PETITION FOR VARIANCE

(6302 Chesworth Road)

1st Election District

1st Council District

Nasir Hamidy

Legal Owner

Petitioner

*

*

*

*

*

BEFORE THE OFFICE

OF ADMINISTRATIVE

HEARINGS FOR

BALTIMORE COUNTY

CASE NO. 2019-0098-A

* * * * *

OPINION AND ORDER

This matter comes before the Office of Administrative Hearings (OAH) for Baltimore County as a Petition for Variance filed by Nasir Hamidy, legal owner of the subject property ("Petitioner"). Petitioner is requesting variance relief pursuant to the Baltimore County Zoning Regulations ("BCZR") to permit a side yard addition with a side setback of 5.8 ft. in lieu of the required 10 ft.

Nasir Hamidy appeared in support of the petition. The adjoining neighbors opposed the request. The Petition was advertised and posted as required by the BCZR. No substantive Zoning Advisory Committee (ZAC) comments were received from any of the county reviewing agencies.

The site is approximately 8,568 square feet in size and zoned DR 3.5. The property is improved with a single-family dwelling constructed in 1970. Petitioner recently purchased the home and would like to construct a 2-story addition with a garage and additional living space for his family. The adjoining neighbors are concerned about the size of the proposed addition and the potential impact it may have upon the value of their home.

A variance request involves a two-step process, summarized as follows:

- (1) It must be shown the property is unique in a manner which makes it unlike surrounding properties, and that uniqueness or peculiarity must necessitate variance relief; and
- (2) If variance relief is denied, Petitioner will experience a practical difficulty

MICHAEL PAUL SMITH
DAVID K. GILDEA
LAWRENCE E. SCHMIDT
MICHAEL G. DEHAVEN
JASON T. VETTORI



January 4, 2019

LAUREN D. BENJAMIN
MARIELA C. D'ALESSIO*
MELISSA L. ENGLISH
CARMELO D. MORABITO
SARAH A. ZADROZNY

of counsel:
EUGENE A. ARBAUGH, JR.
DAVID T. LAMPTON
MARY G. LOKER
STEPHEN J. NOLAN

*Admitted in MD, FL, PA

Via Hand Delivery

Michael Mohler, Acting Director
Baltimore County Department of Permits, Approvals and Inspections
111 West Chesapeake Ave, Suite 105
Towson, MD 21204

Re: Notice of Appeal
Property: 6302 Chesworth Road
Case No. 2019-0098-A

Dear Mr. Mohler,

Enclosed herewith please find an original and four (4) copies of the Notice of Appeal on behalf of Appellant, Nasir Hamidy, to be filed in the above referenced matter. Please date stamp the copies and return the same to our courier. Also enclosed, please find a check in the amount of \$300.00 to cover the filing fee for such appeal.

Please contact me should you have any questions.

Very truly yours,

Lawrence E. Schmidt

LES/amf
Enclosures

cc: Administrative Law Judge John E. Beverungen
Peter Max Zimmerman, Esquire
Krysundra Cannington, Board of Appeals
Henry and Nancy Miller, 6304 Chesworth Road, Baltimore, MD 21228
Nasir Hamidy, 6302 Chesworth Road, Baltimore, MD 21228

BALTIMORE COUNTY, MARYLAND
OFFICE OF BUDGET AND FINANCE
MISCELLANEOUS CASH RECEIPT

No. **174809**

Date: **1/4/19**

PAID RECEIPT

BUSINESS ACTUAL TIME DRW
1/07/2019 1/04/2019 10:46:37 3

REG WSO3 WALKIN CAH
>> RECEIPT # 803000 1/04/2019 OFLN

Fund	Dept	Unit	Sub Unit	Rev Source/ Obj	Sub Rev/ Sub Obj	Dept Obj	BS Acct	Amount
001	806	0000		6150				300.00

Total: **300.00**

Rec From:

Harry Schmuck, Esq

For:

Office of Administrative Hearings (CD OF APPEAL)

CASE NO. 19-0048-A

ADDRESS OR PROJECT: 6302 Chesworth Rd.

HEARING DATE(S): 12-4-18

CHECK # 3353

DISTRIBUTION

WHITE - CASHIER

PINK - AGENCY

YELLOW - CUSTOMER

GOLD - ACCOUNTING

PLEASE PRESS HARD!!!!

**CASHIER'S
VALIDATION**

Debit 5 528 ZONING VERIFICATION
CR NO. 174809

Recpt Tot \$ 300.00
300.00 CR .00 CA
Baltimore County, Maryland

**IN RE:
PETITION FOR VARIANCE
6302 Chesworth Road**

1st Election District
1st Councilmanic District

Nasir Hamidy, *Legal Owner*
Appellant


* BEFORE THE
* BOARD OF APPEALS
* OF
* BALTIMORE COUNTY
* **Case No.: 2019-0098-A**
*

* * * * *

NOTICE OF APPEAL

The Appellant, Nasir Hamidy, by and through his attorneys, Lawrence E. Schmidt and Smith, Gildea, and Schmidt, LLC, feeling aggrieved by the decision of the Administrative Law Judge for Baltimore County from the Opinion and Order dated December 7, 2018 in the above-captioned matter, hereby note this appeal to the County Board of Appeals for Baltimore County in accordance with Baltimore County Code §32-3-401 by filing this Notice of Appeal with the Director of the Baltimore County Department of Permits, Approvals & Inspections.

Respectfully submitted,

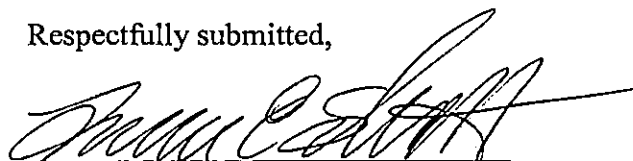

LAWRENCE E. SCHMIDT
Smith, Gildea & Schmidt, LLC
600 Washington Avenue, Suite 200
Towson, MD 21204
(410) 821-0070
Attorney for Appellant

CERTIFICATE OF SERVICE

I HEREBY CERTIFY that on this 4th day of **January, 2019**, a copy of the foregoing Notice of Appeal was mailed first-class pre-paid postage to:

Henry and Nancy Miller
6304 Chesworth Road
Baltimore, MD 21228

Peter Max Zimmerman, Esquire
People's Counsel for Baltimore County
The Jefferson Building
105 West Chesapeake Avenue, Room 204
Towson, MD 21204

John E. Beverungen, Esquire
Administrative Law Judge
for Baltimore County
Office of Administrative Hearings
105 West Chesapeake Avenue, Suite 103
Towson, MD 21204

Krysundra Cannington,
Board of Appeals for Baltimore County
The Jefferson Building
105 West Chesapeake Avenue, Room 205
Towson, MD 21204


LAWRENCE E. SCHMIDT

IN RE: PETITION FOR VARIANCE

(6302 Chesworth Road)

1st Election District

1st Council District

Nasir Hamidy

Legal Owner

Petitioner

*

*

*

*

*

BEFORE THE OFFICE

OF ADMINISTRATIVE

HEARINGS FOR

BALTIMORE COUNTY

CASE NO. 2019-0098-A

* * * * *

OPINION AND ORDER

This matter comes before the Office of Administrative Hearings (OAH) for Baltimore County as a Petition for Variance filed by Nasir Hamidy, legal owner of the subject property ("Petitioner"). Petitioner is requesting variance relief pursuant to the Baltimore County Zoning Regulations ("BCZR") to permit a side yard addition with a side setback of 5.8 ft. in lieu of the required 10 ft.

Nasir Hamidy appeared in support of the petition. The adjoining neighbors opposed the request. The Petition was advertised and posted as required by the BCZR. No substantive Zoning Advisory Committee (ZAC) comments were received from any of the county reviewing agencies.

The site is approximately 8,568 square feet in size and zoned DR 3.5. The property is improved with a single-family dwelling constructed in 1970. Petitioner recently purchased the home and would like to construct a 2-story addition with a garage and additional living space for his family. The adjoining neighbors are concerned about the size of the proposed addition and the potential impact it may have upon the value of their home.

A variance request involves a two-step process, summarized as follows:

- (1) It must be shown the property is unique in a manner which makes it unlike surrounding properties, and that uniqueness or peculiarity must necessitate variance relief; and
- (2) If variance relief is denied, Petitioner will experience a practical difficulty

ORDER RECEIVED FOR FILING

Date 12/4/18

By Sen

or hardship.

Cromwell v. Ward, 102 Md. App. 691 (1995).

The subject property is similar in size and shape to the majority of the other properties in the Woodbridge Valley subdivision. As such I do not believe the property qualifies as "unique" as that term is used in the law. In a contested variance case the petitioner faces an uphill battle. In Maryland, variances must be granted "sparingly" since it is "an authorization for [that] ... which is prohibited by a zoning ordinance." *Cromwell*, 102 Md. App. at 699. While the Petitioner's request is reasonable and the proposed addition (as shown on the elevations submitted at the hearing) would be attractive and constructed of quality materials, those are not sufficient reasons to grant a variance. As such the petition must be denied.

THEREFORE, IT IS ORDERED, this 7th day of December, 2018, by the Administrative Law Judge for Baltimore County, that the Petition for Variance to permit a side yard addition with a side setback of 5.8 ft. in lieu of the required 10 ft., be and is hereby DENIED.

Any appeal of this decision must be made within thirty (30) days of the date of this Order.


JOHN E. BEVERUNGEN
Administrative Law Judge for
Baltimore County


JEB/sln

ORDER RECEIVED FOR FILING

Date 12/7/18

By sln

MICHAEL PAUL SMITH
DAVID K. GILDEA
LAWRENCE E. SCHMIDT
MICHAEL G. DEHAVEN
JASON T. VETTORI

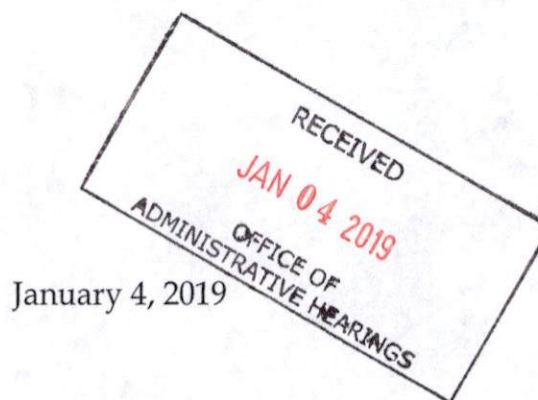

LAUREN D. BENJAMIN
MARIELA C. D'ALESSIO*
MELISSA L. ENGLISH
CARMELO D. MORABITO
SARAH A. ZADROZNY

of counsel:

EUGENE A. ARBAUGH, JR.
DAVID T. LAMPTON
MARY G. LOKER
STEPHEN J. NOLAN

*Admitted in MD, FL, PA

Via Hand Delivery

Michael Mohler, Acting Director
Baltimore County Department of Permits, Approvals and Inspections
111 West Chesapeake Ave, Suite 105
Towson, MD 21204

Re: Notice of Appeal
Property: 6302 Chesworth Road
Case No. 2019-0098-A



Dear Mr. Mohler,

Enclosed herewith please find an original and four (4) copies of the Notice of Appeal on behalf of Appellant, Nasir Hamidy, to be filed in the above referenced matter. Please date stamp the copies and return the same to our courier. Also enclosed, please find a check in the amount of \$300.00 to cover the filing fee for such appeal.

Please contact me should you have any questions.

Very truly yours,

Lawrence E. Schmidt

LES/amf
Enclosures

cc: Administrative Law Judge John E. Beverungen
Peter Max Zimmerman, Esquire
Krysundra Cannington, Board of Appeals
Henry and Nancy Miller, 6304 Chesworth Road, Baltimore, MD 21228
Nasir Hamidy, 6302 Chesworth Road, Baltimore, MD 21228

IN RE:
PETITION FOR VARIANCE
6302 Chesworth Road

1st Election District
1st Councilmanic District

Nasir Hamidy, *Legal Owner*
Appellant


* BEFORE THE
* BOARD OF APPEALS
* OF
* BALTIMORE COUNTY
* Case No.: 2019-0098-A
*

* * * * *

NOTICE OF APPEAL

The Appellant, Nasir Hamidy, by and through his attorneys, Lawrence E. Schmidt and Smith, Gildea, and Schmidt, LLC, feeling aggrieved by the decision of the Administrative Law Judge for Baltimore County from the Opinion and Order dated December 7, 2018 in the above-captioned matter, hereby note this appeal to the County Board of Appeals for Baltimore County in accordance with Baltimore County Code §32-3-401 by filing this Notice of Appeal with the Director of the Baltimore County Department of Permits, Approvals & Inspections.

Respectfully submitted,

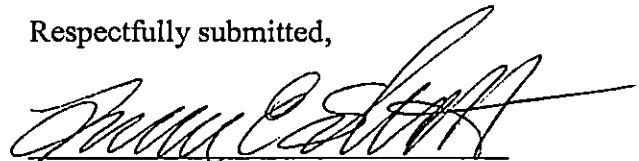

LAWRENCE E. SCHMIDT
Smith, Gildea & Schmidt, LLC
600 Washington Avenue, Suite 200
Towson, MD 21204
(410) 821-0070
Attorney for Appellant

CERTIFICATE OF SERVICE


I HEREBY CERTIFY that on this 4th day of January, 2019, a copy of the foregoing Notice of Appeal was mailed first-class pre-paid postage to:

Henry and Nancy Miller
6304 Chesworth Road
Baltimore, MD 21228

Peter Max Zimmerman, Esquire
People's Counsel for Baltimore County
The Jefferson Building
105 West Chesapeake Avenue, Room 204
Towson, MD 21204

John E. Beverungen, Esquire
Administrative Law Judge
for Baltimore County
Office of Administrative Hearings
105 West Chesapeake Avenue, Suite 103
Towson, MD 21204

Krysundra Cannington,
Board of Appeals for Baltimore County
The Jefferson Building
105 West Chesapeake Avenue, Room 205
Towson, MD 21204

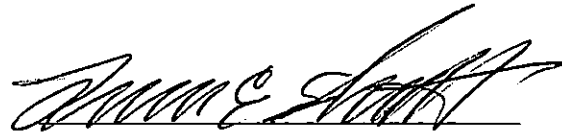
LAWRENCE E. SCHMIDT

IN RE: PETITION FOR VARIANCE

(6302 Chesworth Road)

1st Election District

1st Council District

Nasir Hamidy

Legal Owner

Petitioner

*

*

*

*

*

BEFORE THE OFFICE

OF ADMINISTRATIVE

HEARINGS FOR

BALTIMORE COUNTY

CASE NO. 2019-0098-A

* * * * *

OPINION AND ORDER

This matter comes before the Office of Administrative Hearings (OAH) for Baltimore County as a Petition for Variance filed by Nasir Hamidy, legal owner of the subject property ("Petitioner"). Petitioner is requesting variance relief pursuant to the Baltimore County Zoning Regulations ("BCZR") to permit a side yard addition with a side setback of 5.8 ft. in lieu of the required 10 ft.

Nasir Hamidy appeared in support of the petition. The adjoining neighbors opposed the request. The Petition was advertised and posted as required by the BCZR. No substantive Zoning Advisory Committee (ZAC) comments were received from any of the county reviewing agencies.

The site is approximately 8,568 square feet in size and zoned DR 3.5. The property is improved with a single-family dwelling constructed in 1970. Petitioner recently purchased the home and would like to construct a 2-story addition with a garage and additional living space for his family. The adjoining neighbors are concerned about the size of the proposed addition and the potential impact it may have upon the value of their home.

A variance request involves a two-step process, summarized as follows:

- (1) It must be shown the property is unique in a manner which makes it unlike surrounding properties, and that uniqueness or peculiarity must necessitate variance relief; and
- (2) If variance relief is denied, Petitioner will experience a practical difficulty

ORDER RECEIVED FOR FILING

Date 12/4/18

By Sen

or hardship.

Cromwell v. Ward, 102 Md. App. 691 (1995).

The subject property is similar in size and shape to the majority of the other properties in the Woodbridge Valley subdivision. As such I do not believe the property qualifies as "unique" as that term is used in the law. In a contested variance case the petitioner faces an uphill battle. In Maryland, variances must be granted "sparingly" since it is "an authorization for [that] ... which is prohibited by a zoning ordinance." *Cromwell*, 102 Md. App. at 699. While the Petitioner's request is reasonable and the proposed addition (as shown on the elevations submitted at the hearing) would be attractive and constructed of quality materials, those are not sufficient reasons to grant a variance. As such the petition must be denied.

THEREFORE, IT IS ORDERED, this 7th day of December, 2018, by the Administrative Law Judge for Baltimore County, that the Petition for Variance to permit a side yard addition with a side setback of 5.8 ft. in lieu of the required 10 ft., be and is hereby DENIED.

Any appeal of this decision must be made within thirty (30) days of the date of this Order.



JOHN E. BEVERUNGEN
Administrative Law Judge for
Baltimore County

JEB/sln

ORDER RECEIVED FOR FILING

Date 12/17/18

By sln

Debra Wiley

From: Administrative Hearings
Sent: Friday, December 14, 2018 8:41 AM
To: hamza786h@gmail.com
Subject: Opinion and Order for Case No. 2019-0098-A (6302 Chesworth Rd.)
Attachments: 20181214083805055.pdf

Good Morning,

Per your request, please find attached a copy of the cover letter and Order in reference to the above.

-----Original Message-----

From: adminhearingscpr@baltimorecountymd.gov [mailto:adminhearingscpr@baltimorecountymd.gov]
Sent: Friday, December 14, 2018 8:38 AM
To: Administrative Hearings <administrativehearings@baltimorecountymd.gov>
Subject: Message from "RNP002673F6C9D3"

This E-mail was sent from "RNP002673F6C9D3" (MP 3055).

Scan Date: 12.14.2018 08:38:04 (-0500)

Queries to: adminhearingscpr@baltimorecountymd.gov



DONALD I. MOHLER III
County Executive

LAWRENCE M. STAHL
Managing Administrative Law Judge
JOHN E. BEVERUNGEN
Administrative Law Judge

December 7, 2018

Nasir Hamidy
6302 Chesworth Road
Baltimore, Maryland 21228

RE: Petitions for Special Hearing and Variance
Case No. 2019-0098-A
Property: 6302 Chesworth Road

Dear Mr. Hamidy:

Enclosed please find a copy of the decision rendered in the above-captioned matter.

In the event any party finds the decision rendered is unfavorable, any party may file an appeal to the County Board of Appeals within thirty (30) days of the date of this Order. For further information on filing an appeal, please contact the Office of Administrative Hearings at 410-887-3868.

Sincerely,

A handwritten signature in black ink, appearing to read "JEB", with a long, sweeping horizontal line extending to the right.

JOHN E. BEVERUNGEN
Administrative Law Judge
for Baltimore County

JEB: sln
Enclosure

c: Henry & Nancy Miller, 6304 Chesworth Road, Baltimore, MD 21228

IN RE: PETITION FOR VARIANCE

(6302 Chesworth Road)

1st Election District

1st Council District

Nasir Hamidy

Legal Owner

Petitioner

*

*

*

*

*

BEFORE THE OFFICE

OF ADMINISTRATIVE

HEARINGS FOR

BALTIMORE COUNTY

CASE NO. 2019-0098-A

* * * * *

OPINION AND ORDER

This matter comes before the Office of Administrative Hearings (OAH) for Baltimore County as a Petition for Variance filed by Nasir Hamidy, legal owner of the subject property ("Petitioner"). Petitioner is requesting variance relief pursuant to the Baltimore County Zoning Regulations ("BCZR") to permit a side yard addition with a side setback of 5.8 ft. in lieu of the required 10 ft.

Nasir Hamidy appeared in support of the petition. The adjoining neighbors opposed the request. The Petition was advertised and posted as required by the BCZR. No substantive Zoning Advisory Committee (ZAC) comments were received from any of the county reviewing agencies.

The site is approximately 8,568 square feet in size and zoned DR 3.5. The property is improved with a single-family dwelling constructed in 1970. Petitioner recently purchased the home and would like to construct a 2-story addition with a garage and additional living space for his family. The adjoining neighbors are concerned about the size of the proposed addition and the potential impact it may have upon the value of their home.

A variance request involves a two-step process, summarized as follows:

- (1) It must be shown the property is unique in a manner which makes it unlike surrounding properties, and that uniqueness or peculiarity must necessitate variance relief; and
- (2) If variance relief is denied, Petitioner will experience a practical difficulty

ORDER RECEIVED FOR FILING

Date

12/14/18

By

sen


or hardship.

Cromwell v. Ward, 102 Md. App. 691 (1995).

The subject property is similar in size and shape to the majority of the other properties in the Woodbridge Valley subdivision. As such I do not believe the property qualifies as "unique" as that term is used in the law. In a contested variance case the petitioner faces an uphill battle. In Maryland, variances must be granted "sparingly" since it is "an authorization for [that] ... which is prohibited by a zoning ordinance." *Cromwell*, 102 Md. App. at 699. While the Petitioner's request is reasonable and the proposed addition (as shown on the elevations submitted at the hearing) would be attractive and constructed of quality materials, those are not sufficient reasons to grant a variance. As such the petition must be denied.

THEREFORE, IT IS ORDERED, this 7th day of **December, 2018**, by the Administrative Law Judge for Baltimore County, that the Petition for Variance to permit a side yard addition with a side setback of 5.8 ft. in lieu of the required 10 ft., be and is hereby DENIED.

Any appeal of this decision must be made within thirty (30) days of the date of this Order.

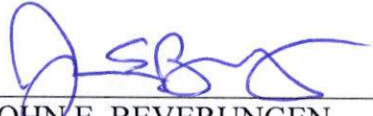

JOHN E. BEVERUNGEN
Administrative Law Judge for
Baltimore County

JEB/sln

ORDER RECEIVED FOR FILING

Date 12/7/18

By sln

From: Marty Ogle <mert1114@aol.com>
Sent: Monday, December 03, 2018 1:39 PM
To: Administrative Hearings
Subject: 6302 Chesworth

CERTIFICATE OF POSTING

CASE NO. 2019-0098-A
PETITIONER/DEVELOPER
MONTAGUE I. MATEI
ARCHITECT
DATE OF HEARING/CLOSING
12/4/18


BALTIMORE COUNTY DEPARTMENT OF
PERMITS AND DEVELOPMENT MANAGEMENT
COUNTY OFFICE BUILDING ROOM 111
111 WEST CHESAPEAKE AVENUE
ATTENTION :
LADIES AND GENTLEMAN:
THIS LETTER IS TO CERTIFY UNDER PENALTIES OF PERJURY THAT THE
NECESSARY SIGN(S) REQUIRED BY LAW WERE POSTED CONSPICUOUSLY ON
THE PROPERTY LOCATED AT
6302 CHESWORTH SKN#2

THIS SIGN(S) POSTED ON November 12, 2018 November 30, 2018
(MONTH, DAY, YEAR)

SINCERELY,
Martin Ogile 1/14/18
SIGNATURE OF SIGN POSTER

MARTIN OGILE
9912 MAIDBROOK ROAD
PARKVILLE, MD. 21234
443-629-3411


The photograph shows a white rectangular sign titled "ZONING NOTICE" placed on a lawn in front of a two-story brick house. The sign contains text about a proposed rezoning application and a public hearing date of December 4, 2018. A handwritten signature and date "Martin Ogile 1/14/18" are written below the photo.

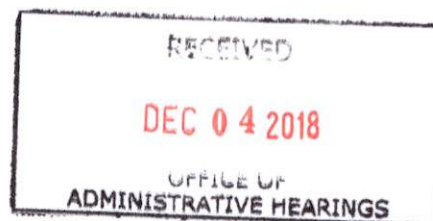

CERTIFICATE OF POSTING

CASE NO. 2019-0098-A
PETITIONER/DEVELOPER
Mohamed I. Madi
Architect
DATE OF HEARING/CLOSING
12/4/18

BALTIMORE COUNTY DEPARTMENT OF
PERMITS AND DEVELOPMENT MANAGEMENT
COUNTY OFFICE BUILDING ROOM 111
111 WEST CHESAPEAKE AVENUE

ATTENTION:
LADIES AND GENTLEMEN:

THIS LETTER IS TO CERTIFY UNDER PENALTIES OF PERJURY THAT THE
NECESSARY SIGN(S) REQUIRED BY LAW WERE POSTED CONSPICUOUSLY ON
THE PROPERTY LOCATED AT

6302 CHESWORTH SHW#1

THIS SIGN(S) POSTED ON November 12, 2018 November 30, 2018
(MONTH, DAY, YEAR)


SINCERELY,

Mohamed I. Madi
SIGNATURE OF SIGN POSTER

MARTIN OGLE
9912 MAIDBROOK ROAD
PARKVILLE, MD. 21234
443-629-3411



Sent from my iPhone

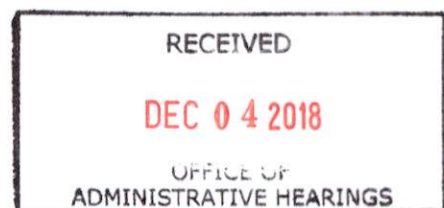



November 28, 2018

ARNOLD JABLON
Deputy Administrative Officer
Director, Department of Permits,
Approvals & Inspections

Nasir Hamidy
4705 Widdup Ct.
Ellicott City, MD 21043

Mr. Hamidy:

RE: Case Number: 2019-0098A, Address: 6302 Chesworth Rd.

The above referenced petition was accepted for processing **ONLY** by the Bureau of Zoning Review, Department of Permits and Development Management (PDM) on September 27, 2018. This letter is not an approval, but only a **NOTIFICATION**.

The Zoning Advisory Committee (ZAC), which consists of representatives from several approval agencies, has reviewed the plans that were submitted with your petition. All comments submitted thus far from the members of the ZAC are attached. These comments are not intended to indicate the appropriateness of the zoning action requested, but to ensure that all parties (zoning commissioner, attorney, petitioner, etc.) are made aware of plans or problems with regard to the proposed improvements that may have a bearing on this case. All comments will be placed in the permanent case file.

If you need further information or have any questions, please do not hesitate to contact the commenting agency.

Very truly yours,

A handwritten signature in blue ink, appearing to read "W. Carl Richards, Jr.", written over a faint circular stamp.

W. Carl Richards, Jr.
Supervisor, Zoning Review

WCR: MTC

Enclosures

c: People's Counsel
Mohammed Mufti 12440 Frederick Rd. West Friendship, MD 21794

BALTIMORE COUNTY, MARYLAND

INTEROFFICE CORRESPONDENCE

TO: Arnold Jablon, Director
Department of Permits, Approvals

DATE: October 16, 2018

FROM: *MD*
Vishnu Desai, Supervisor
Bureau of Development Plans Review

SUBJECT: Zoning Advisory Committee Meeting
For October 8, 2018
Item No. 2019-0080-A, 0088-A, 0089-A, 0090-A, 0092-SPH, 0093-A, 0094-
SPHXA, 0095-A, 0096-A, 0097-A and 0098-A

The Bureau of Development Plans Review has reviewed the subject zoning items and we have no comments.

*

*

*

*

*

VKD: cen
cc: file

BALTIMORE COUNTY, MARYLAND

Inter-Office Correspondence



TO: Hon. Lawrence M. Stahl; Managing Administrative Law Judge
Office of Administrative Hearings

FROM: Jeff Livingston, Department of Environmental Protection and
Sustainability (EPS) - Development Coordination


DATE: October 10, 2018

SUBJECT: DEPS Comment for Zoning Item # 2019-0098-A
Address 6302 Chesworth Road
(Hamidy Property)

Zoning Advisory Committee Meeting of **October 8, 2018**.

X The Department of Environmental Protection and Sustainability has no
comment on the above-referenced zoning item.

Reviewer: Steve Ford

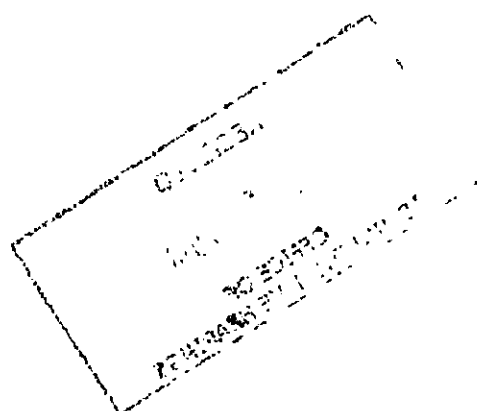

Date: 10/1/18

Ms. Kristen Lewis
Baltimore County Office of
Permits and Development Management
County Office Building, Room 109
111 West Chesapeake Avenue
Towson, Maryland 21204


Dear Ms. Lewis:

Thank you for the opportunity to review your referral request on the subject of the Case number referenced below. We have determined that the subject property does not access a State roadway and is not affected by any State Highway Administration projects. Therefore, based upon available information this office has no objection to Baltimore County Zoning Advisory Committee approval of Case No. 2018-0098-A -

*Administrative Variance
Nasir Hamdy
6302 Chesworth Road-*

Should you have any questions regarding this matter, please contact Mr. Richard Zeller at 410-229-2332 or 1-866-998-0367 (in Maryland only) extension 2332, or by email at (rzeller@sha.state.md.us).

Sincerely,

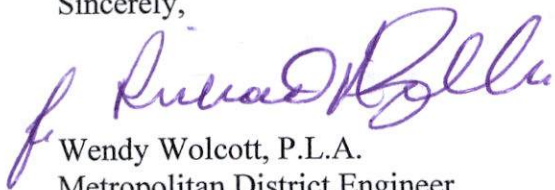

Wendy Wolcott, P.L.A.
Metropolitan District Engineer
Maryland Department of Transportation
State Highway Administration
District 4 - Baltimore and Harford Counties

WW/RAZ

TO: THE DAILY RECORD
Wednesday, November 14, 2018 - Issue

Please forward billing to:
Mohammed Mufti
12440 Frederick Road
West Friendship, MD 21794

443-604-3127

NOTICE OF ZONING HEARING

The Administrative Law Judge of Baltimore County, by authority of the Zoning Act and Regulations of Baltimore County, will hold a public hearing in Towson, Maryland on the property identified herein as follows:

CASE NUMBER: 2019-0098-A

6302 Chesworth Road

NE/s of Chesworth Road, 110 ft. se of the centerline of the intersection with W. North Rolling Road

1st Election District – 1st Councilmanic District

Legal Owners: Nasir Hamidy

Variance to permit a side yard addition with a side setback of 5.8 ft. in lieu of the required 10 ft.

Hearing: Tuesday, December 4, 2018 at 1:30 p.m. in Room 205, Jefferson Building,
105 West Chesapeake Avenue, Towson 21204



Arnold Jablon

Director of Permits, Approvals and Inspections for Baltimore County

- NOTES: (1) HEARINGS ARE HANDICAPPED ACCESSIBLE; FOR SPECIAL ACCOMODATIONS, PLEASE CONTACT THE ADMINISTRATIVE HEARINGS OFFICE AT 410-887-3868.
- (2) FOR INFORMATION CONCERNING THE FILE AND/OR HEARING, CONTACT THE ZONING REVIEW OFFICE AT 410-887-3391.

C E R T I F I C A T E O F P O S T I N G

CASE NO. 2019-0098-A

PETITIONER/DEVELOPER

MOHAMMED I. MUFTI
ARCHITECT

DATE OF HEARING/CLOSING

12/4/18

BALTIMORE COUNTY DEPARTMENT OF
PERMITS AND DEVELOPMENT MANAGEMENT
COUNTY OFFICE BUILDING ROOM 111
111 WEST CHESAPEAKE AVENUE
ATTENTION :

LADIES AND GENTLEMAN :

THIS LETTER IS TO CERTIFY UNDER PENALTIES OF PERJURY THAT THE
NECESSARY SIGN(S) REQUIRED BY LAW WERE POSTED CONSPICUOUSLY ON
THE PROPERTY LOCATED AT

6302 CHESWORTH SIGN#1

THIS SIGN(S) POSTED ON November 12, 2018
(MONTH, DAY, YEAR)

SINCERELY,

Martin Ogle 11/12/18
SIGNATURE OF SIGN POSTER

MARTIN OGLE
9912 MAIDBROOK ROAD
PARKVILLE, MD. 21234
443-629-3411

ZONING NOTICE

CASE # 2019-0098-A

A PUBLIC HEARING WILL BE HELD BY
THE ADMINISTRATIVE LAW JUDGE
IN TOWSON, MD

PLACE: ROOM 205, JEFFERSON BUILDING, 105 WEST
CHESAPEAKE AVENUE, TOWSON 21204

DATE AND TIME: TUESDAY, DECEMBER 4, 2018 AT 1:00PM

REQUEST:

VARIANCE TO PERMIT A SIDE YARD ADDITION WITH A
SIDE SETBACK OF 5.0 FT. IN LIEU OF TWO REQUIRED
10 FT.

NOTICE: YOU MUST ATTEND THE PUBLIC HEARING IN PERSON OR BY POWER OF ATTORNEY. IF YOU ARE NOT ATTENDING, YOU MUST FILE A WRITTEN REQUEST FOR A VARIANCE WITH THE TOWSON ZONING BOARD BY THE DEADLINE DATE. IF YOU DO NOT, YOUR REQUEST WILL BE DENIED. IF YOU ARE HANDICAPPED, PLEASE ADVISE THE TOWSON ZONING BOARD BY THE DEADLINE DATE.

HANDICAPPED ACCESSIBLE

Myanmar Se 11/12/18

CERTIFICATE OF POSTING

CASE NO. 2019-0098-A

PETITIONER/DEVELOPER

MOHAMMED I. MUFTI

ARCHITECT

DATE OF HEARING/CLOSING

12/4/18

BALTIMORE COUNTY DEPARTMENT OF
PERMITS AND DEVELOPMENT MANAGEMENT
COUNTY OFFICE BUILDING ROOM 111
111 WEST CHESAPEAKE AVENUE

ATTENTION :

LADIES AND GENTLEMAN :

THIS LETTER IS TO CERTIFY UNDER PENALTIES OF PERJURY THAT THE
NECESSARY SIGN(S) REQUIRED BY LAW WERE POSTED CONSPICUOUSLY ON
THE PROPERTY LOCATED AT

6302 CHESWORTH SIGN#2

THIS SIGN(S) POSTED ON November 12, 2018

(MONTH, DAY, YEAR)

SINCERELY,

Martin Ogle 11/12/18
SIGNATURE OF SIGN POSTER

MARTIN OGLE
9912 MAIDBROOK ROAD
PARKVILLE, MD. 21234
443-629-3411

ZONING NOTICE

CASE # 2019-0098-A

**A PUBLIC HEARING WILL BE HELD BY
THE ADMINISTRATIVE LAW JUDGE
IN TOWSON, MD**

PLACE: ROOM 205, JEFFERSON BUILDING 105 WEST
CHESAPEAKE AVENUE, TOWSON 21204

DATE AND TIME: TUESDAY, DECEMBER 4, 2018 AT 1:30 PM.

REQUEST:

VARIANCE TO PERMIT A SIDE YARD ADDITION WITH A
SIDE SETBACK OF 5.8 FT. IN LIEU OF THE REQUIRED
10 FT.

POSTING AND NOTICE TO WEATHER OR OTHER CONDITIONS ARE SO FORTH NECESSARY.
IF CONSENTED TO BY THE BOARD OF ZONING ADJUSTMENTS.

DO NOT REMOVE THIS SIGN AND POST UNTIL AFTER HEARING UNDER PENALTY OF LAW.

HANDICAPPED ACCESSIBLE

myahat 11/12/18

[Handwritten signature]



DONALD I. MOHLER III
County Executive

ARNOLD JABLON
Deputy Administrative Officer
Director, Department of Permits,
Approvals & Inspections

October 25, 2018

NOTICE OF ZONING HEARING

The Administrative Law Judge of Baltimore County, by authority of the Zoning Act and Regulations of Baltimore County, will hold a public hearing in Towson, Maryland on the property identified herein as follows:

CASE NUMBER: 2019-0098-A

6302 Chesworth Road
NE/s of Chesworth Road, 110 ft. se of the centerline of the intersection with W. North Rolling Road
1st Election District – 1st Councilmanic District
Legal Owners: Nasir Hamidy

Variance to permit a side yard addition with a side setback of 5.8 ft. in lieu of the required 10 ft.

Hearing: Tuesday, December 4, 2018 at 1:30 p.m. in Room 205, Jefferson Building,
105 West Chesapeake Avenue, Towson 21204

A handwritten signature in dark ink, appearing to read "Arnold Jablon".


Arnold Jablon
Director

AJ:kl

C: Nasir Hamidy, 6302 Chesworth Road, Catonsville 21228
Mohammed Mufti, 12440 Frederick Road, West Friendship 21794
Mr. & Mrs. Miller, 6304 Chesworth Road, Catonsville 21228

- NOTES: (1) THE PETITIONER MUST HAVE THE ZONING NOTICE SIGN POSTED BY AN APPROVED POSTER ON THE PROPERTY BY WED., NOVEMBER 14, 2018.
- (2) HEARINGS ARE HANDICAPPED ACCESSIBLE; FOR SPECIAL ACCOMMODATIONS PLEASE CALL THE ADMINISTRATIVE HEARINGS OFFICE AT 410-887-3868.
- (3) FOR INFORMATION CONCERNING THE FILE AND/OR HEARING, CONTACT THE ZONING REVIEW OFFICE AT 410-887-3391.

FRONT ELEVATION

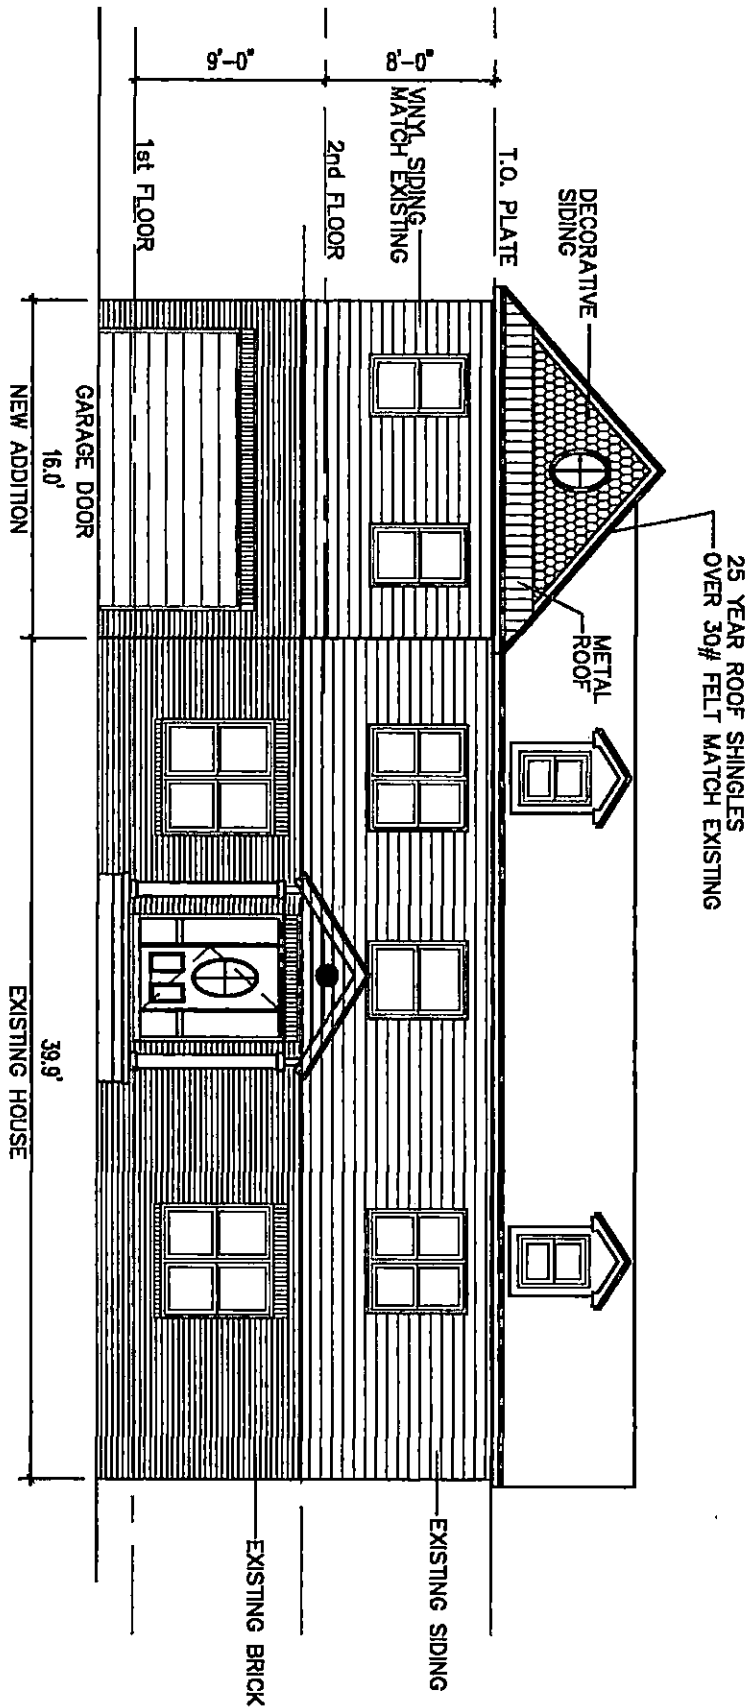

6302 CHESWORTH ROAD

SCALE: 1"=8'

TITLE:

PROPOSED ADDITION

DATE: 10/24/18

SHEET NO: A-1



FORMAL DEMAND FOR HEARING

CASE NUMBER: 2019-0098-A

Address: 6302 Chesworth Rd.

Petitioner(s): Nasir Hamidy

TO THE ZONING COMMISSIONER OF BALTIMORE COUNTY:

I/We Henry & Nancy Miller
Name - Type or Print

() Legal Owner OR () Resident of

6304 Chesworth Rd.
Address

Baltimore MD 21228
City State Zip Code

410-744-9329
Telephone Number


which is located approximately 20 feet from the property, which is the subject of the above petition, **do hereby formally demand that a public hearing be set in this matter.**

ATTACHED IS THE REQUIRED PROCESSING FEE FOR THIS DEMAND.

Nancy Miller 10/22/2018
Signature Date

Henry Miller 10/22/2018
Signature Date

FRONT ELEVATION

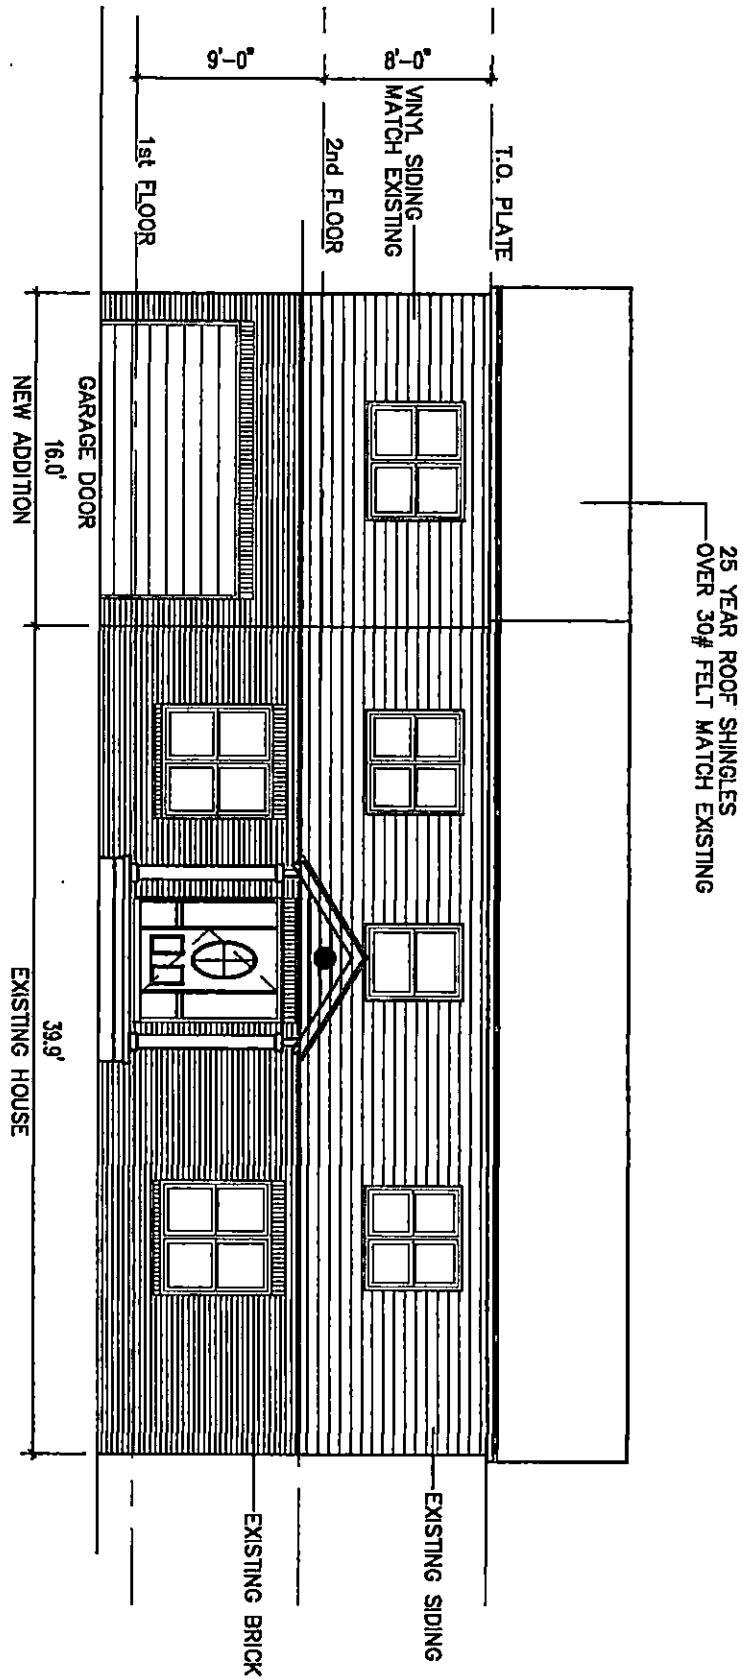

6302 CHESWORTH ROAD

SCALE: 1"=8'

TITLE:

PROPOSED ADDITION

DATE: 10/16/18

SHEET NO: A-1

C ERTIFICATE OF POSTING

CASE NO. 2019-0098-A

PETITIONER/DEVELOPER

HAMIDY

DATE OF HEARING/CLOSING

10/22/18

Admin. var.

BALTIMORE COUNTY DEPARTMENT OF
PERMITS AND DEVELOPMENT MANAGEMENT
COUNTY OFFICE BUILDING ROOM 111
111 WEST CHESAPEAKE AVENUE
ATTENTION :

LADIES AND GENTLEMAN :

THIS LETTER IS TO CERTIFY UNDER PENALTIES OF PERJURY THAT THE
NECESSARY SIGN(S) REQUIRED BY LAW WERE POSTED CONSPICUOUSLY ON
THE PROPERTY LOCATED AT

6302 CHESWORTH ROAD

SIGN #1

THIS SIGN(S) POSTED ON October, 6 2018
(MONTH, DAY, YEAR)

SINCERELY,

Martin Ogle 10/6/18
SIGNATURE OF SIGN POSTER

MARTIN OGLE

9912 MAIDBROOK ROAD

PARKVILLE, MD. 21234

443-629-3411

SKU #1

ZONING NOTICE

ADMINISTRATIVE VARIANCE

CASE # 2019-0018-A
TO PERMIT A SIDE YARD ADDITION WITH A SIDE SETBACK
OF 5.8 FEET IN LIEU OF THE REQUIRED 10 FEET

PUBLIC HEARING ?

PURSUANT TO SECTION 26-127.1(a) (1), BALTIMORE COUNTY CODE
AN ELIGIBLE INDIVIDUAL OR GROUP MAY
REQUEST A PUBLIC HEARING CONCERNING
THE PROPOSED VARIANCE, PROVIDED IT
IS DONE IN THE ZONING OFFICE BEFORE
4:30 p.m. ON MONDAY OCTOBER 22, 2018
ADDITIONAL INFORMATION IS AVAILABLE AT
ZONING ADMINISTRATION AND DEVELOPMENT MANAGEMENT
1115 BY CHILBASTANE AVE
TOWSON, MD. 21204 TEL. 410-887-3391

SEE OUR WEBSITE FOR THE ZONING OFFICE LOCATION AND PUBLIC HEARING INFORMATION
MEETING IS HANDICAP ACCESSIBLE

22/10/18 10/6/18



100

CERTIFICATE OF POSTING

CASE NO. 2018-0098-A

PERMITTEE/DEVELOPER

HANDY

DATE OF HEARING/CLOSING

10/22/18

BALTIMORE COUNTY DEPARTMENT OF
PERMITS AND DEVELOPMENT MANAGEMENT

COUNTY OFFICE BUILDING ROOM 111

111 WEST CHESAPEAKE AVENUE

ATTENTION

LADIES AND GENTLEMEN:

THIS LETTER IS TO CERTIFY UNDER PENALTIES OF PERJURY THAT THE
NECESSARY SIGN(S) REQUIRED BY LAW WERE POSTED CONSPICUOUSLY ON
THE PROPERTY LOCATED AT

6302 CHESWORTH RD

SIGN # 1

THIS SIGN(S) POSTED ON

October 6, 2018

October 21, 2018

(MONTH, DAY, YEAR)

SINCERELY,

[Signature]

SIGNATURE OF SIGN POSTER

MARTIN OGLE

9012 MAIDENBROOK ROAD

PARKVILLE, MD, 21234

443-629-3411

RECEIVED

OCT 22 2018

OFFICE OF
ADMINISTRATIVE HEARINGS



[Signature] 10/21/18

1. CERTIFICATE OF POSTING

CASE NO. 2019-0241-A

PLATONER/DIVISION/OWNER

HANDY

DATE OF HEARING/CLOSING

10/22/18

BALTIMORE COUNTY DEPARTMENT OF
PERMITS AND DEVELOPMENT MANAGEMENT

COUNTY OFFICE BUILDING ROOM 111

111 WEST CHESAPEAKE AVENUE

ATTENTION:

LADIES AND GENTLEMAN:

THIS LETTER IS TO CERTIFY UNDER PENALTIES OF PERJURY THAT THE
NECESSARY SIGN(S) REQUIRED BY LAW WERE POSTED CONSPICUOUSLY ON
THE PROPERTY LOCATED AT

6302 CHISWORTH RD

SAWRD

THIS SIGN(S) POSTED ON

October 6, 2018

October 21, 2018

(MONTH, DAY, YEAR)

SINCERELY,

Martin Cole 10/6/18

SIGNATURE OF SIGN POSTER

MARTIN COLE

5612 MAIDENBROOK ROAD

PARKVILLE, MD. 21234

443-628-3411

RECEIVED

OCT 22 2018

OFFICE OF
ADMINISTRATIVE HEARINGS



Martin Cole 10/21/18

Debra Wiley

From: Marty Ogle <mert1114@aol.com>
Sent: Sunday, October 21, 2018 4:34 PM
To: Administrative Hearings
Subject: 6302 Chesworth
Attachments: IMG_0916.jpg; ATT00001.txt; IMG_0917.jpg; ATT00002.txt

2nd set of certificates





ADMINISTRATIVE ZONING PETITION

FOR ADMINISTRATIVE VARIANCE – OR – ADMINISTRATIVE SPECIAL HEARING

To be filed with the Department of Permits, Approvals and Inspections

To the Office of Administrative Hearings for Baltimore County for the property located at:

Address G302 CHESWORTH ROAD

Currently zoned DR3.5

Deed Reference 40314 / 00024

10 Digit Tax Account # 0107410548

Owner(s) Printed Name(s) NASIR HAMIDY

(SELECT THE HEARING(S) BY MARKING ☒ AT THE APPROPRIATE SELECTION(S) AND ADDING THE PETITION REQUEST)

For Administrative Variances, the Affidavit on the reverse of this Petition form must be completed and notarized.

The undersigned, who own and occupy the property situate in Baltimore County and which is described in the plan/plat attached hereto and made a part hereof, hereby petition for an:

1. ☒ **ADMINISTRATIVE VARIANCE** from Section(s)

BCZR: 1B01.2.C.1.b → To permit a side yard addition with a side setback of 5.8 feet in lieu of the required 10 feet.

of the zoning regulations of Baltimore County, to the zoning law of Baltimore County.

2. ☐ **ADMINISTRATIVE SPECIAL HEARING** to approve a waiver pursuant to Section 32-4-107(b) of the Baltimore County Code: (indicate type of work in this space: i.e., to raze, alter or construct addition to building)

of the Baltimore County Code, to the development law of Baltimore County.

Property is to be posted and advertised as prescribed by the zoning regulations.

I/we agree to pay expenses of above petition(s), advertising, posting, etc. and further agree to be bound by the zoning regulations and restrictions of Baltimore County adopted pursuant to the zoning law for Baltimore County.

ORDER RECEIVED FOR FILING
Date 12/7/18
By ASD

Owner(s)/Petitioner(s):

Nasir Hamidy

Name #1 – Type or Print

Name #2 – Type or Print

Nasir

Signature #1

Signature #2

G302 CHESWORTH RD. CATONSVILLE, MD

Mailing Address

City

State

21228 / 443-803-2820 / HAMZA786@gmail.com

Zip Code

Telephone #

Email Address

Attorney for Owner(s)/Petitioner(s):

Name- Type or Print

Signature

Mailing Address

City

State

Zip Code

Telephone #

Email Address

Representative to be contacted:

MOHAMMED MUFTI

Name – Type or Print

Signature

12440 FREDERICK RD. W.FRIENDSHIP, MD

Mailing Address

City

State

21794 / 443-604-3127 / br.mufti@gmail.com

Zip Code

Telephone #

Email Address

A PUBLIC HEARING having been formally demanded and/or found to be required, it is ordered by the Office of Administrative Hearings for Baltimore County, this _____ day of _____, that the subject matter of this petition be set for a public hearing, advertised, and re-posted as required by the zoning regulations of Baltimore County.

Administrative Law Judge for Baltimore County

CASE NUMBER 2019-0098-1

Filing Date 9/27/18

Estimated Posting Date 10/7/18

Reviewer JS

Affidavit in Support of Administrative Variance

(THIS AFFIDAVIT IS NOT REQUIRED FOR AN HISTORIC ADMINISTRATIVE SPECIAL HEARING)

The undersigned hereby affirms under the penalties of perjury and upon personal knowledge to the Administrative Law Judge for Baltimore County, that the information herein given is true and correct and that the undersigned is/are competent to testify in the event that a public hearing is scheduled in the future with regard thereto. In addition, the undersigned hereby affirms that the property is not the subject of an active Code Enforcement case and that the residential property described below is owned and occupied by the undersigned.

Address: 6302 CHESWORTH RD CATONSVILLE MD 21228
Print or Type Address of property City State Zip Code

Based upon personal knowledge, the following are the facts upon which I/we base the request for an Administrative Variance at the above address. (Clearly state practical difficulty or hardship here)

THE ADDITION OF A GARAGE AT THE REAR OF THE PROPERTY IS
DIFFICULT BECAUSE OF A SUDDEN DROP OF THE SITE ELEVATION AT THE
END OF THE DRIVEWAY. A GARAGE WITH A SECOND FLOOR BEDROOM
IS ONLY POSSIBLE ON THE LEFT SIDE OF EXISTING HOME. THE ADDITION
WILL BE IN SIDE SETBACK.

WE REQUEST SIDE SETBACK OF 5.8 FEET IN LIEU OF REQUIRED 10 FEET.

(If additional space for the petition request or the above statement is needed, label and attach it to this Form)

Nasir Hamidy
Signature of Owner (Affiant)

Nasir Hamidy
Name- Print or Type

Signature of Owner (Affiant)

Name- Print or Type

The following information is to be completed by a Notary Public of the State of Maryland


STATE OF MARYLAND, COUNTY OF BALTIMORE, to wit:

I HEREBY CERTIFY, this _____ day of _____, _____, before me a Notary of Maryland, in and for the County aforesaid, personally appeared:

Print name(s) here: _____

the Affiant(s) herein, personally known or satisfactorily identified to me as _____.

AS WITNESS my hand and Notaries Seal

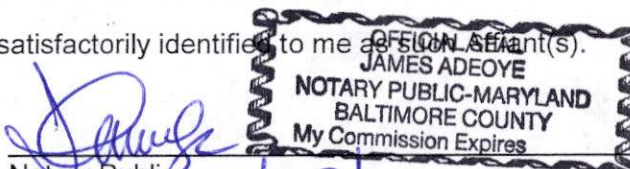

Notary Public

My Commission Expires

ZONING PETITION PROPERTY DESCRIPTION

PART A

Zoning Property Description for 6302 Chesworth Road, Baltimore, MD 21228.

Beginning at a point on the North side of Chesworth Road which is 88 Feet wide at a distance of 110 feet Southeast of the centerline of the nearest improved intersecting street N. Rolling Road which is 70 feet wide.

PART B

Being Lot #(26), Block (E), Section #(1) in the subdivision of Woodbridge Valley in Baltimore County Plat Book #(33), Folio #(105), containing 8,560 Sq. Ft. Located in the (1st) Election District and (1st) Council District.

Real Property Data Search

Search Result for BALTIMORE COUNTY

View Map		View GroundRent Redemption		View GroundRent Registration	
Tax Exempt:		Special Tax Recapture:			
Exempt Class:		NONE			
Account Identifier:		District - 01 Account Number - 0107410548			
Owner Information					
Owner Name:		HAMIDY NASIR		Use:	RESIDENTIAL
Mailing Address:		6302 CHESWORTH RD CATONSVILLE MD 21228-2608		Principal Residence:	YES
				Deed Reference:	/40675/ 00145
Location & Structure Information					
Premises Address:		6302 CHESWORTH RD CATONSVILLE 21228-2608		Legal Description:	6302 CHESWORTH RD WOODBIDGE VALLEY
Map:	Grid:	Parcel:	Sub District:	Subdivision:	Section:
0094	0018	0298		0000	1
					Block:
					E
					Lot:
					26
					Assessment Year:
					2019
					Plat No:
					3
					Plat Ref:
					0033/ 0111
Special Tax Areas:		Town:		NONE	
		Ad Valorem:			
		Tax Class:			
Primary Structure Built		Above Grade Living Area		Finished Basement Area	
1970		1,976 SF		600 SF	
				Property Land Area	
				8,588 SF	
				County Use	
				04	
Stories	Basement	Type	Exterior	Full/Half Bath	Garage
2	YES	STANDARD UNIT	SIDING	3 full/ 1 half	Last Major Renovation
Value Information					
Base Value		Value		Phase-In Assessments	
		As of		As of	
		01/01/2018		07/01/2018	
				As of	
				07/01/2019	
Land:	75,000	75,000			
Improvements	188,200	188,200			
Total:	263,200	263,200		263,200	
Preferential Land:	0				
Transfer Information					
Seller: DEUTSCHE BANK NATIONAL TRUST COMPANY TRUSTEE		Date: 09/18/2018		Price: \$315,525	
Type: NON-ARMS LENGTH OTHER		Deed1: /40675/ 00145		Deed2:	
Seller: CAMONAYAN FERDIE		Date: 06/04/2018		Price: \$281,900	
Type: NON-ARMS LENGTH OTHER		Deed1: /40314/ 00024		Deed2:	
Seller: STEPANIAN SARA B		Date: 01/26/2005		Price: \$305,000	
Type: ARMS LENGTH IMPROVED		Deed1: /21325/ 00542		Deed2:	
Exemption Information					
Partial Exempt Assessments:	Class	07/01/2018		07/01/2019	
County:	000	0.00			
State:	000	0.00			
Municipal:	000	0.00		0.00	
Tax Exempt:		Special Tax Recapture:			
Exempt Class:		NONE			
Homestead Application Information					
Homestead Application Status: No Application					
Homeowners' Tax Credit Application Information					
Homeowners' Tax Credit Application Status: No Application					
Date:					



CERTIFICATE OF POSTING

CASE NO. 20100098-A
PETITIONER/DEVELOPER

HANDY

DATE OF HEARING/CLOSING

10/22/18

DEPARTMENT OF
BALTIMORE DEVELOPMENT MANAGEMENT
PERMITS BUILDING ROOM 111
SAPEAKE AVENUE

COUNTY:

LAND GENTLEMAN:

LETTER IS TO CERTIFY UNDER PENALTIES OF PERJURY THAT THE
NECESSARY SIGN(S) REQUIRED BY LAW WERE POSTED CONSPICUOUSLY ON
THE PROPERTY LOCATED AT

6302 CHESWORTH ROAD

SIGN# 2

THIS SIGN(S) POSTED ON

October, 6 2018

(MONTH, DAY, YEAR)

SINCERELY,

Martin Ogle 10/6/18

SIGNATURE OF SIGN POSTER

MARTIN OGLE

9912 MAIDBROOK ROAD

PARKVILLE, MD. 21234

443-629-3411

Martin Ogle 10/6/18







Board of Appeals


Case No: 19-098-A Case Name: Nasir Hamidy

Exhibit List

Party: Petitioner - Hamidy Date: 4/18/19

[illegible]



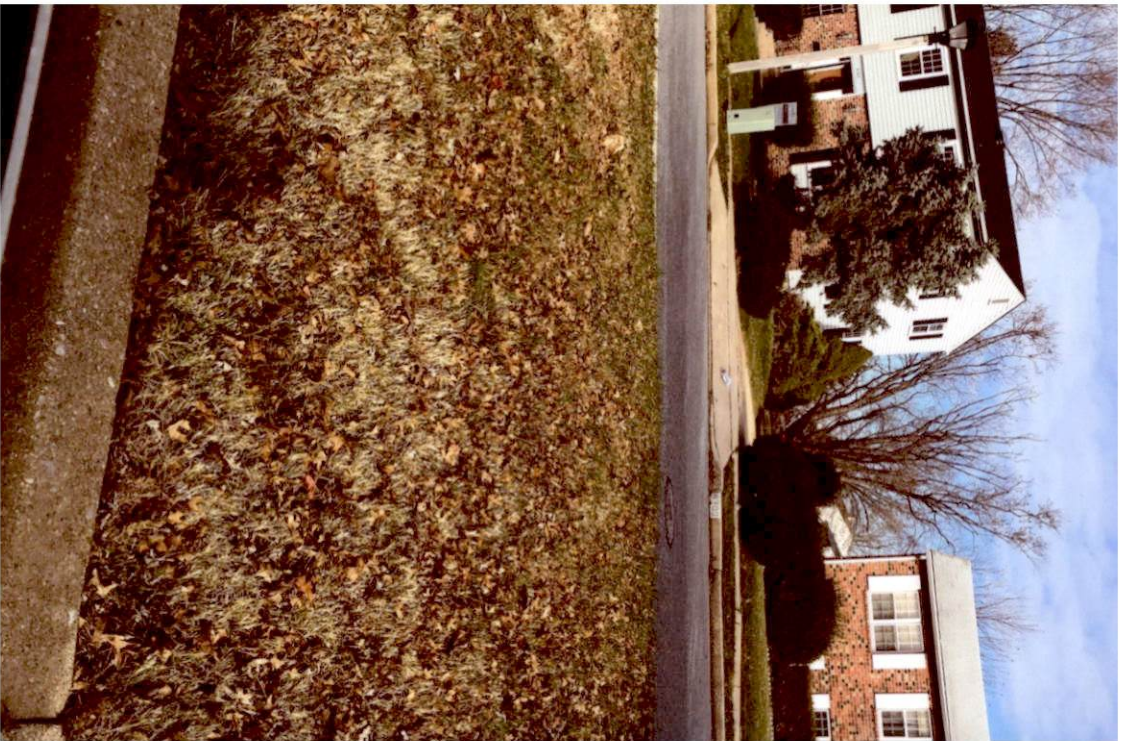

Petitioner
CBA Exhibit

1

ZONING HEARING PLAN FOR VARIANCE X SPECIAL HEARING _____

ADDRESS 6302 CHESWORTH RD. CATONSVILLE MD 21228

OWNER NAME(S) NASIR HAMIDY

SUBDIVISION NAME WOODBIDGE VALLEY

LOT# 26 BLOCK# E SECTION# 1

PLAT BOOK# 33

FOLIO# 0105

10 DIGIT TAX#


0107410548

DEED REF.# 40314/00024

111

40675/00145

Vicinity Map

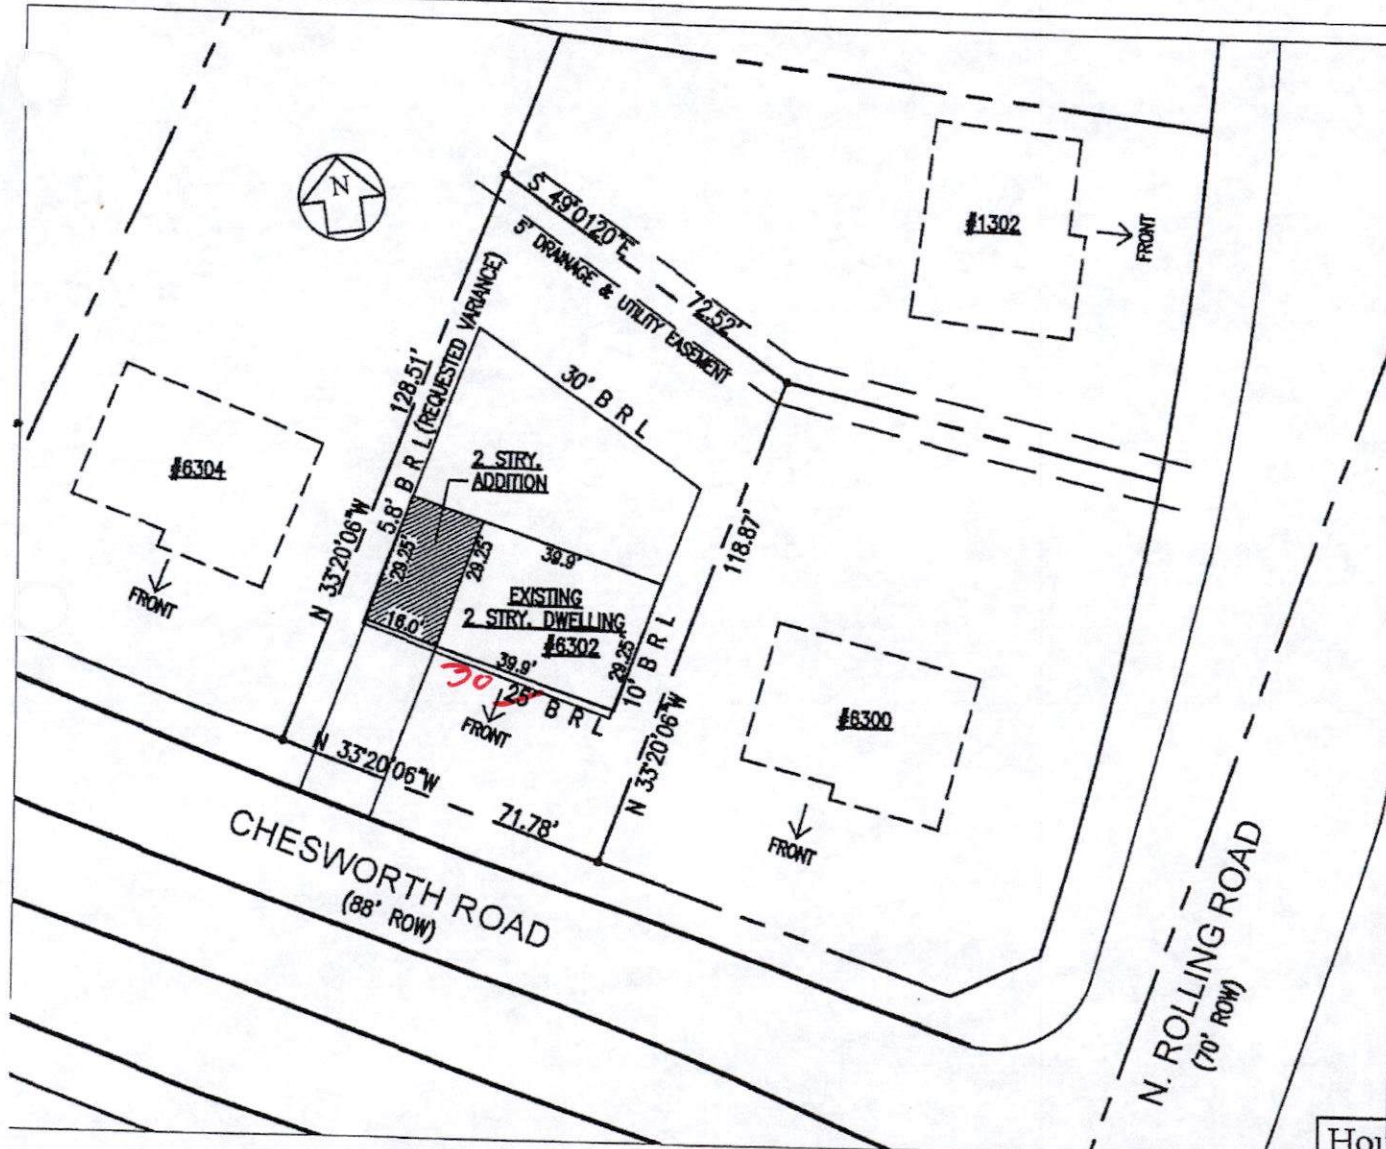

ADC Map D-12A
Tax Map 0094

ZONING MAP# 09 & B2

SITE ZONED DR3.5

ELECTION DISTRICT 1ST

COUNCIL DISTRICT 1ST

LOT AREA ACREAGE

OR SQUARE FEET 8,560 SF

HISTORIC? NO

IN CBCA? NO

IN FLOOD PLAIN? NO

UTILITIES?

WATER IS: PUBLIC

PUBLIC_Y_PRIVATE

SEWER IS: PUBLIC

PUBLIC_Y_PRIVATE

PRIOR HEARING? NO

IF SO GIVE CASE NUMBER AND

ORDER RESULT BELOW

NO

VIOLATION CASE NO

House Addition w/ 5.8' setback

SCALE: 1" = 40'

DATE: 6/15/18

SHEET NO: C-1

6302 Chesworth Road
Catonsville, MD 21228

House Addition

Mufti & Associates, Inc.

6413 Windsor Mill Road
Baltimore, MD 21207
Phone: 443-604-3127



MITCHELL J. KELLMAN
VICE PRESIDENT | DIRECTOR OF ZONING SERVICES

Education

Towson University, BA, Geography and Environmental Planning, Urban Planning

Towson University, Masters, Geography and Environmental Planning, Urban Planning

Professional Summary

Mr. Kellman has over 30 years of experience working in zoning, subdivision, and development regulations for the public and private sector; 15 of those years were with the Baltimore County Office of Planning and Zoning. His responsibilities included review, approval and signatory powers on behalf of the Director of Final Development Plans and Record Plats. He represented the Zoning Office on the County Development Review Committee, a body reviewing the procedural compliance of all development submissions. Review of petitions and site plans filed for zoning hearing approvals were within his authority. Additionally, he supervised county review staff, met with professionals and the public on development project matters, and made determinations regarding developments and their compliance with county regulations. In working for DMW, he has extensive experience in testifying before the Baltimore County Zoning Commissioner, Hearing Officer, Administrative Law Judges, and Board of Appeals. He also regularly represents the company at the Baltimore County Development Review Committee meetings. He is also a member of Baltimore County's Design Review Panel, which formulates design recommendations to the Planning staff and Administrative Law Judges, and the Landmarks Preservation Commission.

Partial List of Projects

Delight Quarry, Baltimore County, MD
Hunt Valley Towne Centre, Baltimore County, MD
Charlestown Retirement Community, Baltimore County, MD
Goucher College, Baltimore County, MD
Greenspring Quarry, Baltimore County, MD
Loveton Business Center, Baltimore County, MD
Oakcrest Village Retirement Community, Baltimore County, MD
Sheppard and Enoch Pratt Hospital, Baltimore County, MD
Sparks Corporate Center, Baltimore County, MD
Towson Town Center, Baltimore County, MD


Memberships and Associations

Baltimore County Landmarks Commission, 2014, 2015, 2016, 2017, 2018, 2019
Baltimore County Design Review Panel, 2012, 2013, 2014, 2015, 2016, 2017, 2018, 2019
Greater Towson Committee, Planning & Development Sub-Committee, 2012, 2013, 2014, 2015, 2016, 2017, 2018
Greater Towson Committee, Government Relations Sub-Committee Chair, 2013, 2014, 2015
Greater Towson Committee Board of Directors - Secretary, 2014, 2015, 2016, 2017, 2018, 2019
Leadership Baltimore County, 2013
Leadership Baltimore County, Class Interviewer, Member, 2015

Professional Experience

Daft-McCune-Walker, Inc., Towson, MD: 2000-Present

Baltimore County Zoning Review Office, Towson, MD: 1985-2000

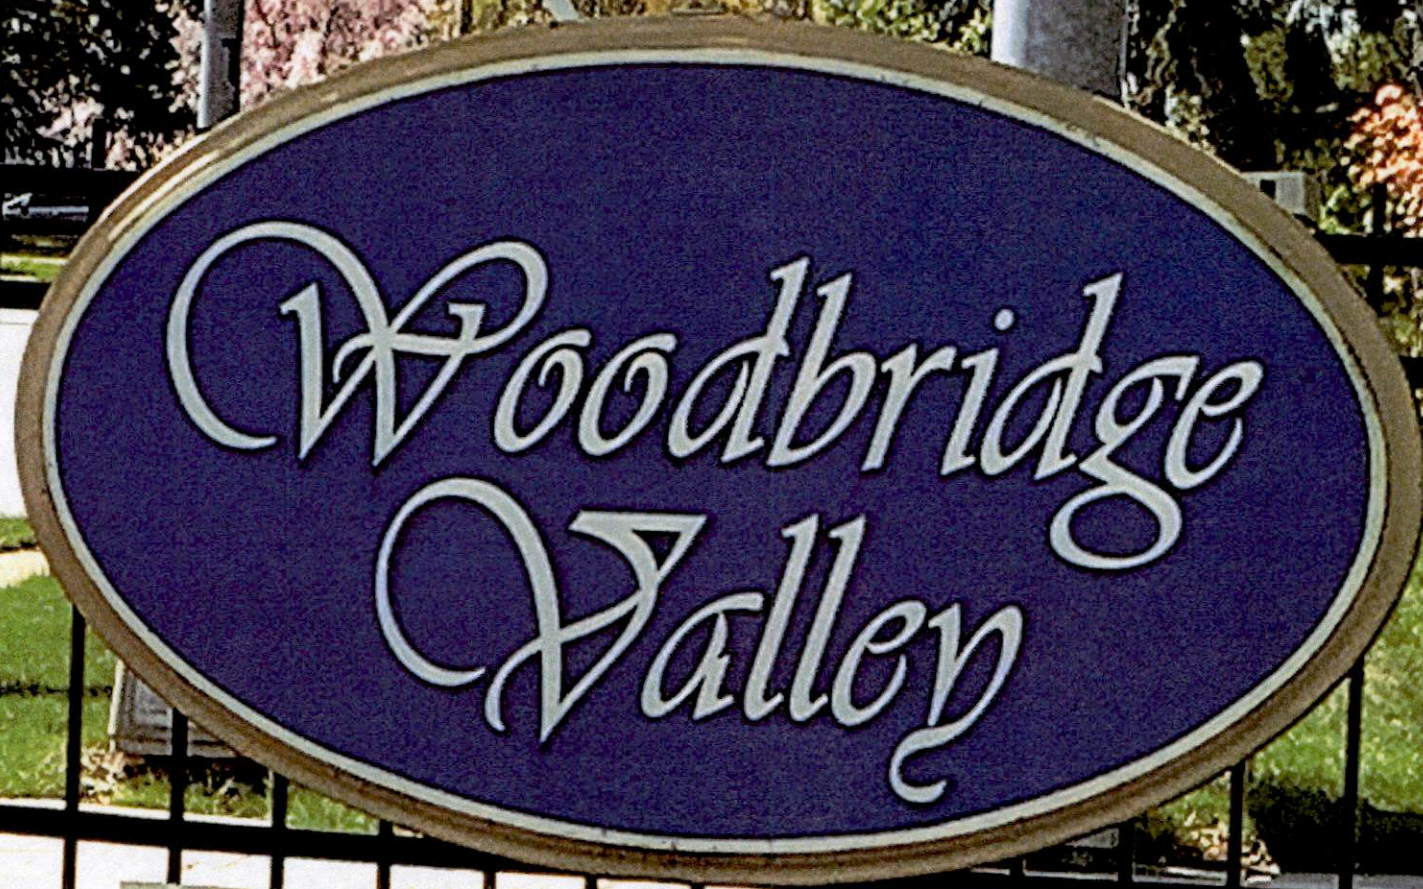

Covenant Controlled Communities

Petitioner
CBA Exhibit

6A



Petitioner
CBA Exhibit

6B



Petitioner
CBA Exhibit

6C



Petitioner
CBA Exhibit

45



Petitioner
CBA Exhibit

6E



Petitioner
CBA Exhibit

6F



800-954-NEXT
NEXTDAYDUMPSTERS.COM

Petitioner
CBA Exhibit
66



Petitioner
CBA Exhibit

64



Petitioner
CBA Exhibit

6 I



Petitioner
CBA Exhibit
6T



Petitioner
CBA Exhibit
6K



Petitioner
CBA Exhibit

62



Petitioner
CBA Exhibit

6M



Petitioner
CBA Exhibit

6N



Petitioner
CBA Exhibit

60



Petitioner
CBA Exhibit

6P



Petitioner
CBA Exhibit

60




Petitioner
CBA Exhibit

OK



Petitioner
CBA Exhibit

65

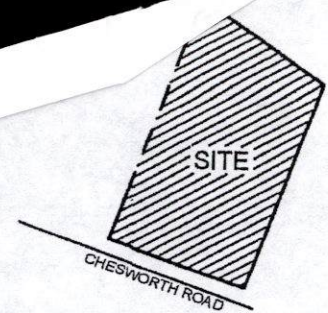


Vicinity Map

ZONING HEARING PLAN FOR VARIANCE X SPECIAL HEARING _____

ADDRESS 6302 CHESWORTH RD. CATONSVILLE MD 21228 OWNER NAME(S) NASIR HAMIDY
SUBDIVISION NAME WOODBIDGE VALLEY LOT# 26 BLOCK# E SECTION# 1
PLAT BOOK# 33 FOLIO# 0105 10 DIGIT TAX# 0107410548 DEED REF.# 40314/00024

111

40675/00145

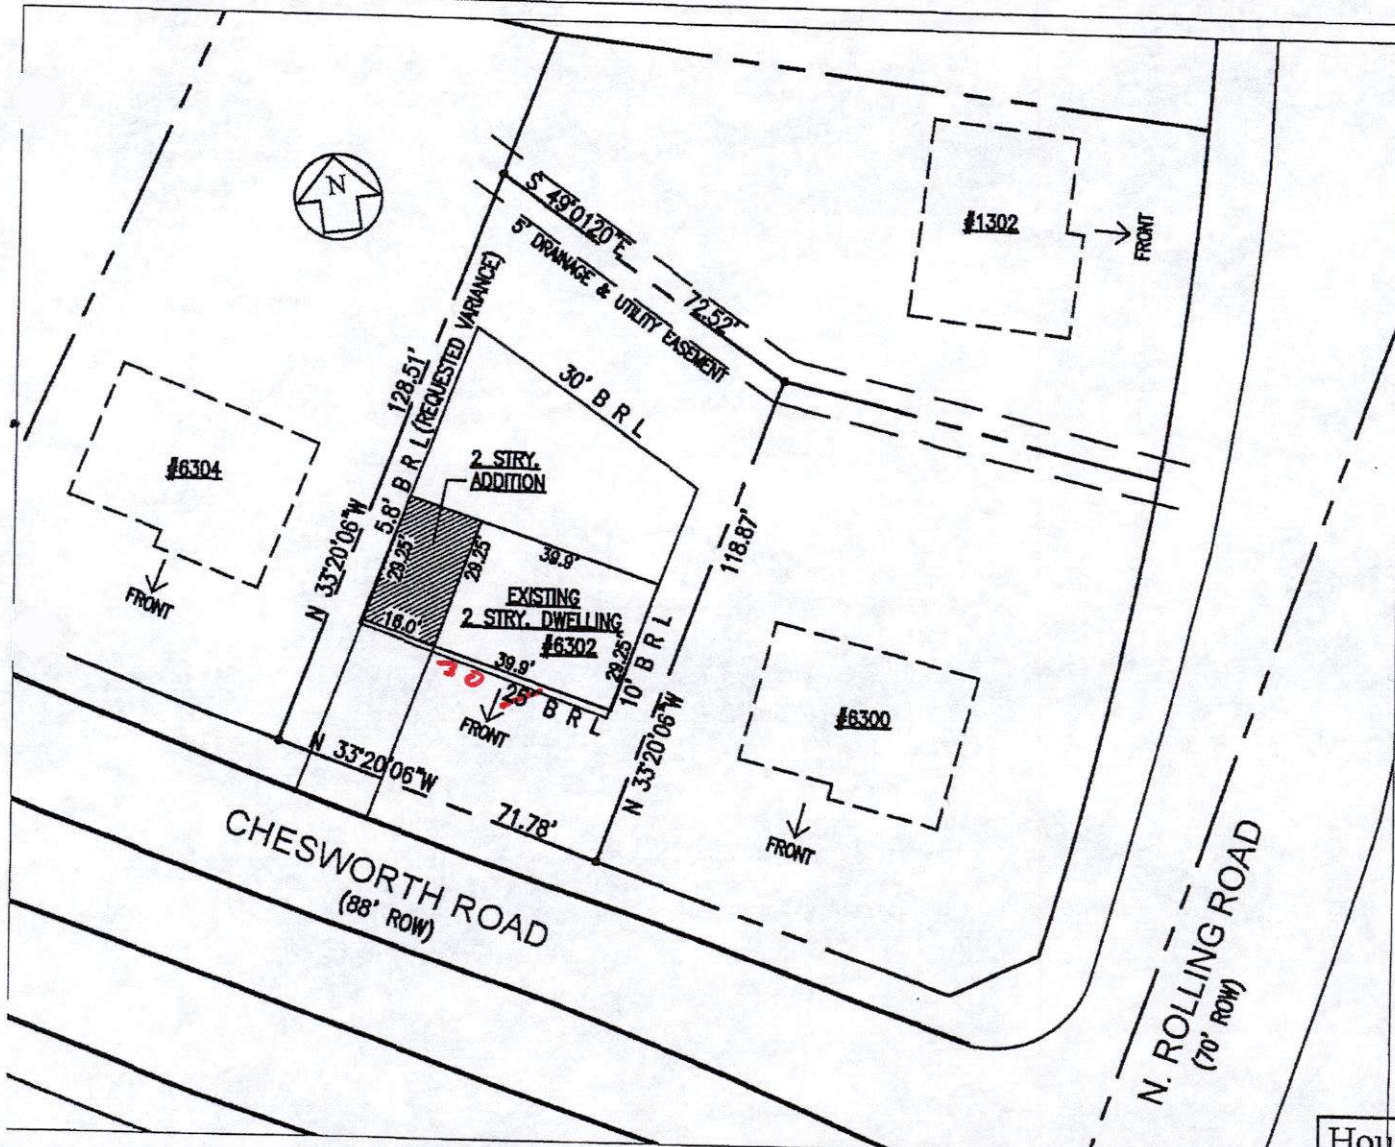

ADC Map D-12A
Tax Map 0094

ZONING MAP# 09 & B2
SITE ZONED DR3.5
ELECTION DISTRICT 1ST
COUNCIL DISTRICT 1ST
LOT AREA ACREAGE _____
OR SQUARE FEET 8,560 SF
HISTORIC? NO
IN CBCA? NO
IN FLOOD PLAIN? NO
UTILITIES? _____
WATER IS: PUBLIC
PUBLIC_Y_PRIVATE _____
SEWER IS: PUBLIC
PUBLIC_Y_PRIVATE _____
PRIOR HEARING? NO
IF SO GIVE CASE NUMBER AND ORDER RESULT BELOW
NO
VIOLATION CASE NO


House Addition w/ 5.8' setback

SCALE: 1" = 40'
DATE: 6/15/18
SHEET NO: C-1

6302 Chesworth Road
Catonsville, MD 21228

House Addition

Mufti & Associates, Inc.
6413 Windsor Mill Road
Baltimore, MD 21207
Phone: 443-604-3127

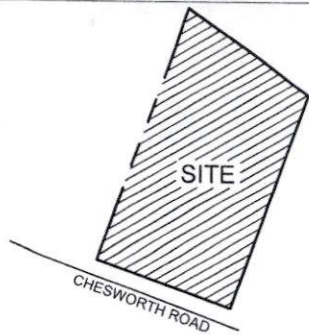

Vicinity Map

ZONING HEARING PLAN FOR VARIANCE X SPECIAL HEARING _____

ADDRESS 6302 CHESWORTH RD. CATONSVILLE MD 21228


OWNER NAME(S) NASIR HAMADY
SYED HABEEB ASHRUF
ANEESA ASHRUF

SUBDIVISION NAME WOODBIDGE VALLEY

LOT# 26 BLOCK# E SECTION# 1

PLAT BOOK# 33 FOLIO# 0105 10 DIGIT TAX# 0107410548

DEED REF.# 40314/00024

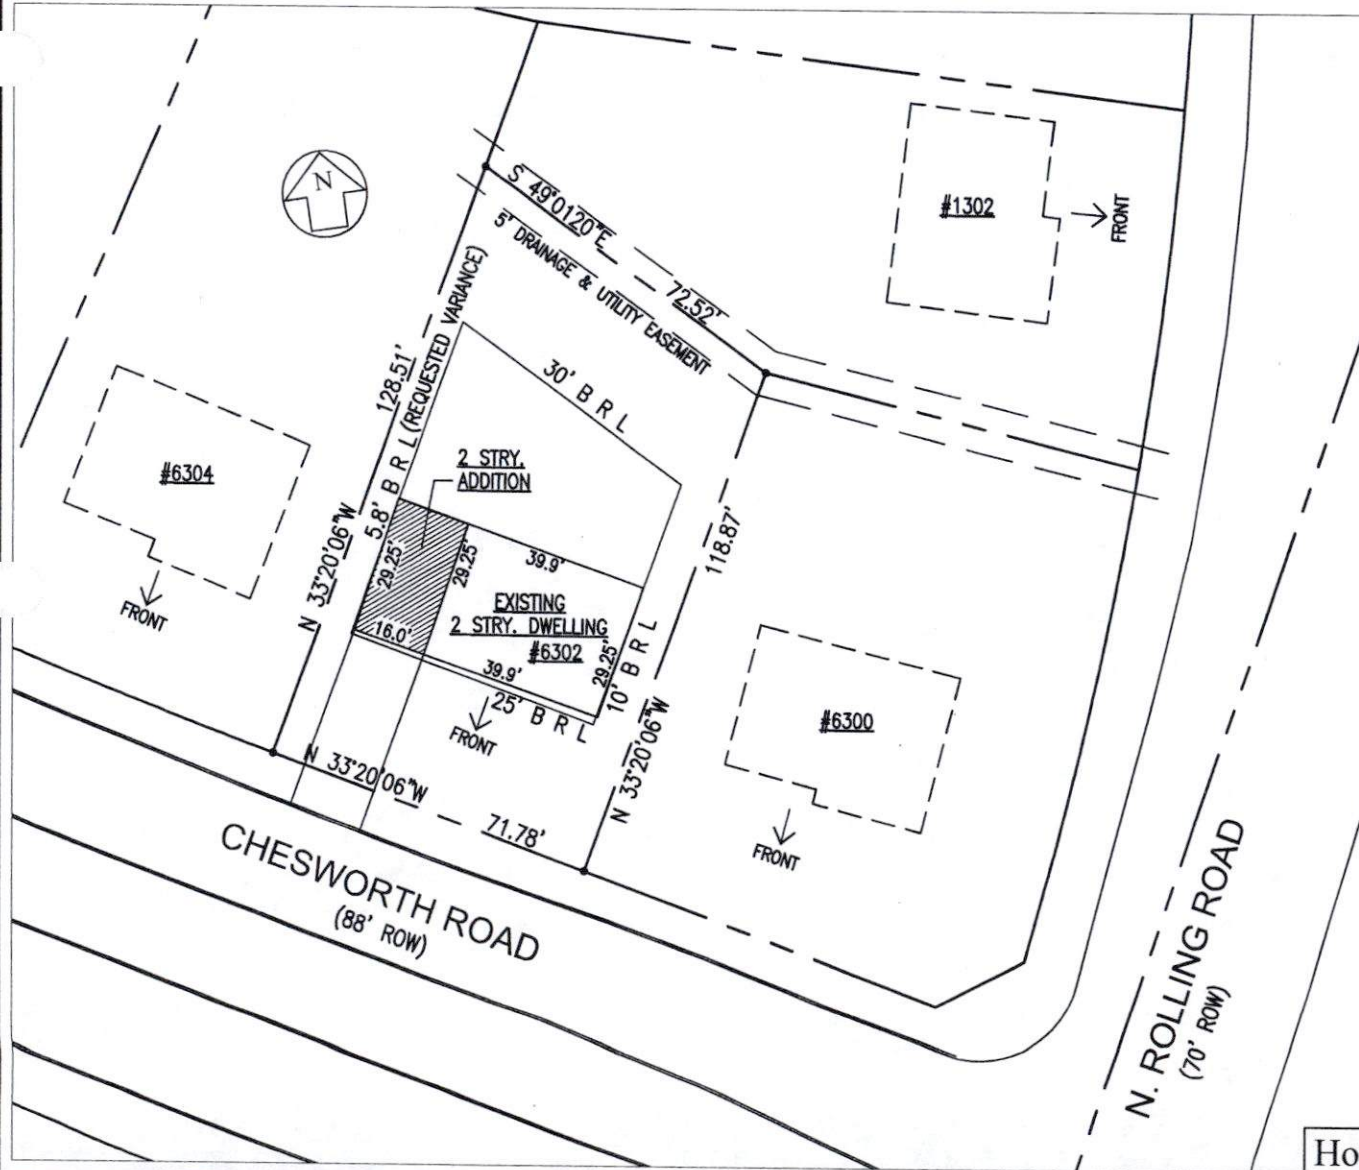

ZONING MAP# 09 & B2

SITE ZONED DR3.5

ELECTION DISTRICT 1ST

COUNCIL DISTRICT 1ST

LOT AREA ACREAGE

OR SQUARE FEET 8,560 SF

HISTORIC? NO

IN CBCA? NO

IN FLOOD PLAIN? NO

UTILITIES?

WATER IS: PUBLIC

PUBLIC Y PRIVATE

SEWER IS: PUBLIC

PUBLIC Y PRIVATE

PRIOR HEARING? NO

IF SO GIVE CASE NUMBER AND

ORDER RESULT BELOW

NO

VIOLATION CASE NO

House Addition w/ 5.8' setback

SCALE: 1" = 40'

DATE: 6/15/18

SHEET NO: C-1

6302 Chesworth Road
Catonville, MD 21228

PET.#1

House Addition

TITLE:

Mufti & Associates, Inc.

6413 Windsor Mill Road
Baltimore, MD 21207
Phone: 443-604-3127

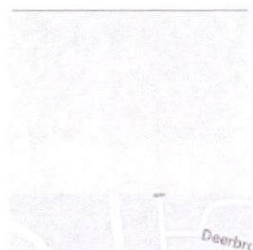


Image capture: Aug 2012 © 2018 Google

Catonsville, Maryland

 Google, Inc.

Street View - Aug 2012



Board of Appeals

Case No: 19-098-A Case Name: Nasir Hamidy

Exhibit List

Party: Protestant - Miller Date: 4/18/19

Exhibit No:	Description:
✓ 1A-1C	Miller's pictures of adjacent properties
	VERIFIED BY <u>KC</u> DATE: <u>4/25/19</u>



Image capture: Aug 2012 © 2019 Google

Catonsville, Maryland



Street View - Aug 2012



Protestant
CBA Exhibit

1A



Protestant
CBA Exhibit

1B



Protestant
CBA Exhibit

1C

APPEAL

**Petition for Variance
(6302 Chesworth Road)
1st Election District – 1st Councilmanic District
Legal Owner: Nasir Hamidy
Case No. 2019-0098-A**

Petition for Variance (September 27, 2018)

Zoning Description of Property

Notice of Zoning Hearing (October 25, 2018)

Certificate of Publication (November 14, 2018)

Certificate of Posting for Hearing & Administrative Variance (October 6, 2018 & November 12, 2018)
by Martin Ogle

Entry of Appearance by People's Counsel (None)

Petitioner(s) Sign-in Sheet – None
Citizen(s) Sign-in Sheet – None

Zoning Advisory Committee Comments

Petitioner(s) Exhibits -
1. Site Plan

Protestants' Exhibits – None

Miscellaneous

Administrative Law Judge Order and Letter (DENIED December 7, 2018)

Notice of Appeal –Lawrence E. Schmidt, Esq on January 4, 2019



JOHN A. OLSZEWSKI, JR.
County Executive

ADMINISTRATIVE LAW JUDGE
Office of Administrative Hearings

January 4, 2019

Lawrence E. Schmidt, Esq.
Smith, Gildea & Schmidt
600 Washington Ave, Suite 200
Towson, MD 21204-1301

RE: **APPEAL TO BOARD OF APPEALS**
Petitions for Special Hearing and Variance
Case No. 2019-0098-A
Property: 6302 Chesworth Road



Dear Mr. Schmidt:

Please be advised that an appeal of the above-referenced case was filed in this Office on January 4, 2019. All materials relative to the case have been forwarded to the Baltimore County Board of Appeals ("Board").

If you are the person or party taking the appeal, you should notify other similarly interested parties or persons known to you of the appeal. If you are an attorney of record, it is your responsibility to notify your client.

If you have any questions concerning this matter, please do not hesitate to contact the Board at 410-887-3180.

Sincerely,

A handwritten signature in black ink, appearing to read "JEB", with a long horizontal line extending to the right.

JOHN E. BEVERUNGEN
Administrative Law Judge
for Baltimore County

JEB/dlw

c: Henry & Nancy Miller, 6304 Chesworth Road, Baltimore, MD 21228
Baltimore County Board of Appeals
People's Counsel for Baltimore County

APPEAL

**Petition for Variance
(6302 Chesworth Road)
1st Election District – 1st Councilmanic District
Legal Owner: Nasir Hamidy
Case No. 2019-0098-A**

Petition for Variance (September 27, 2018)

Zoning Description of Property

Notice of Zoning Hearing (October 25, 2018)

Certificate of Publication (November 14, 2018)

Certificate of Posting for Hearing & Administrative Variance (October 6, 2018 & November 12, 2018)
by Martin Ogle

Entry of Appearance by People's Counsel (None)

Petitioner(s) Sign-in Sheet – None
Citizen(s) Sign-in Sheet – None

Zoning Advisory Committee Comments

Petitioner(s) Exhibits -
1. Site Plan

Protestants' Exhibits – None

Miscellaneous

Administrative Law Judge Order and Letter (DENIED December 7, 2018)

Notice of Appeal –Lawrence E. Schmidt, Esq on January 4, 2019

CASE NO. 2019-

Formal Demand (10-20-18) 0098-A

C H E C K L I S TComment
ReceivedDepartmentSupport/Oppose/
Conditions/
Comments/
No Comment

10/16

DEVELOPMENT PLANS REVIEW
(if not received, date e-mail sent _____)

NC

10/10

DEPS
(if not received, date e-mail sent _____)

NC

FIRE DEPARTMENT

PLANNING
(if not received, date e-mail sent _____)

10/1

STATE HIGHWAY ADMINISTRATION

NO Obj

TRAFFIC ENGINEERING

COMMUNITY ASSOCIATION

ADJACENT PROPERTY OWNERS

ZONING VIOLATION (Case No. _____)

PRIOR ZONING (Case No. _____)

NEWSPAPER ADVERTISEMENT

Date:

SIGN POSTING (1st)

Date:

11-12-18
10-6-18

by

Dagle

SIGN POSTING (2nd)

Date:

10-21-18

by

Dagle

PEOPLE'S COUNSEL APPEARANCE

Yes

☐

No

☐

PEOPLE'S COUNSEL COMMENT LETTER

Yes

☐

No

☐

Comments, if any: _____

ADMINISTRATIVE VARIANCE INFORMATION SHEET AND DATES

Case Number 2019- 0098 -A Address 6302 CHESWORTH ROAD, 21228

Contact Person: JASON SEIDELMAN Phone Number: 410-887-3391
Planner, Please Print Your Name

Filing Date: 9/27/18 Posting Date: 10/7/18 Closing Date: 10/22/18

Any contact made with this office regarding the status of the administrative variance should be through the contact person (planner) using the case number.

1. **POSTING/COST:** The petitioner must use one of the sign posters on the approved list and the petitioner is responsible for all printing/posting costs. Any reposting must be done only by one of the sign posters on the approved list and the petitioner is again responsible for all associated costs. The zoning notice sign must be visible on the property on or before the posting date noted above. It should remain there through the closing date.
2. **DEADLINE:** The closing date is the deadline for a neighbor (occupant or owner) within 1,000 feet to file a formal request for a public hearing. Please understand that even if there is no formal request for a public hearing, the process is not complete on the closing date.
3. **ORDER:** After the closing date, the file will be reviewed by the Administrative Law Judge. The judge may: (a) grant the requested relief; (b) deny the requested relief; or (c) order that the matter be set in for a public hearing. If all County/State agencies' comments are received, you will receive written notification as to whether the petition has been granted, denied, or will proceed to a public hearing. This decision is usually made within 10 days of the closing date. The written order will be mailed to you by First Class mail.
4. **POSSIBLE PUBLIC HEARING AND REPOSTING:** In cases that must go to a public hearing (whether due to a neighbor's formal request or by order of the Administrative Law Judge), notification will be forwarded to you. The sign on the property must be changed giving notice of the hearing date, time and location. As when the sign was originally posted, certification of this change and a photograph of the altered sign must be forwarded to this office.

(Detach Along Dotted Line)

Petitioner: This Part of the Form is for the Sign Poster Only

USE THE ADMINISTRATIVE VARIANCE SIGN FORMAT


Case Number 2019- 0098 -A Address 6302 CHESWORTH ROAD, 21228

Petitioner's Name HAMMOY Telephone 443-803-2820

Posting Date: 10/7/18 Closing Date: 10/22/18

Wording for Sign: TO PERMIT A 506 YARD ADDITION WITH A 506 SET BACK OF
5.8 FEET IN LIEU OF THE REQUIRED 10 FEET.

Revised 6/30/2019

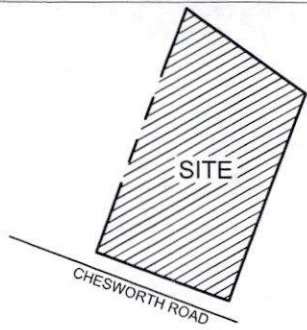

ZONING HEARING PLAN FOR VARIANCE X SPECIAL HEARING _____

ADDRESS 6302 CHESWORTH RD. CATONSVILLE MD 21228

OWNER NAME(S) _____

NASIR HAMIDY
~~SYED HADEEB ASHRUF~~
~~ANEESA ASHRUF~~

SUBDIVISION NAME WOODBIDGE VALLEY

LOT# 26 BLOCK# E SECTION# 1

PLAT BOOK# 33

FOLIO# 0105


10 DIGIT TAX#

0107410548

DEED REF.#

40314/00024

Vicinity Map

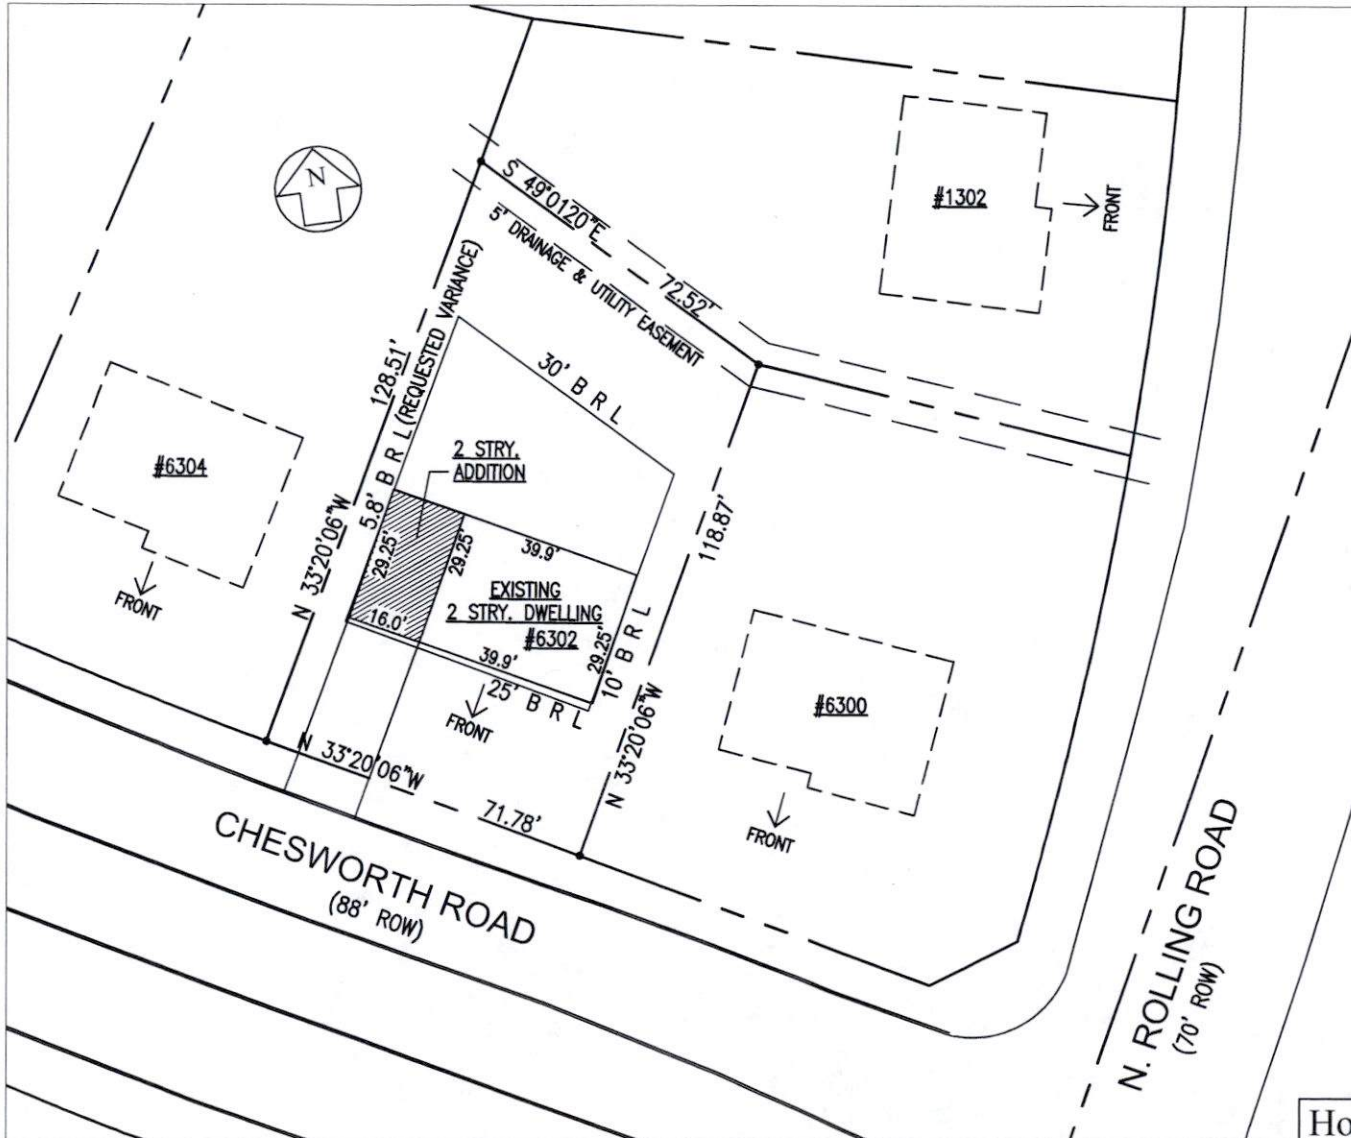

ZONING MAP# 09 & B2

SITE ZONED DR3.5

ELECTION DISTRICT 1ST

COUNCIL DISTRICT 1ST

LOT AREA ACREAGE

OR SQUARE FEET 8,560 SF

HISTORIC? NO

IN CBCA? NO

IN FLOOD PLAIN? NO

UTILITIES?

WATER IS: PUBLIC

PUBLIC Y PRIVATE

SEWER IS: PUBLIC

PUBLIC Y PRIVATE

PRIOR HEARING? NO

IF SO GIVE CASE NUMBER AND

ORDER RESULT BELOW

NO

VIOLATION CASE NO

House Addition w/ 5.8' setback

SCALE: 1" = 40'

DATE: 6/15/18

SHEET NO: C-1

6302 Chesworth Road
Catonsville, MD 21228

House Addition

TITLE:

Mufti & Associates, Inc.

6413 Windsor Mill Road
Baltimore, MD 21207
Phone: 443-604-3127



ADMINISTRATIVE ZONING PETITION

FOR ADMINISTRATIVE VARIANCE – OR – ADMINISTRATIVE SPECIAL HEARING

To be filed with the Department of Permits, Approvals and Inspections

To the Office of Administrative Hearings for Baltimore County for the property located at:

Address 6302 CHESWORTH ROAD Currently zoned DR 3.5
Deed Reference 40314 / 00024 10 Digit Tax Account # 0107410548
Owner(s) Printed Name(s) NASIR HAMIDY

(SELECT THE HEARING(S) BY MARKING X AT THE APPROPRIATE SELECTION(S) AND ADDING THE PETITION REQUEST)

For Administrative Variances, the Affidavit on the reverse of this Petition form must be completed and notarized.

The undersigned, who own and occupy the property situate in Baltimore County and which is described in the plan/plat attached hereto and made a part hereof, hereby petition for an:

1. ☒ **ADMINISTRATIVE VARIANCE** from Section(s)

BCZR: 1B01.2.C.1.b → To permit a side yard addition with a side setback of 5.8 feet in lieu of the required 10 feet.

of the zoning regulations of Baltimore County, to the zoning law of Baltimore County.

2. ☐ **ADMINISTRATIVE SPECIAL HEARING** to approve a waiver pursuant to Section 32-4-107(b) of the Baltimore County Code: (indicate type of work in this space: i.e., to raze, alter or construct addition to building)

of the Baltimore County Code, to the development law of Baltimore County.

Property is to be posted and advertised as prescribed by the zoning regulations.

I/we agree to pay expenses of above petition(s), advertising, posting, etc. and further agree to be bound by the zoning regulations and restrictions of Baltimore County adopted pursuant to the zoning law for Baltimore County.

ORDER RECEIVED FOR FILING
Date 12/7/18
By Sen

Owner(s)/Petitioner(s):

Nasir Hamidy
Name #1 – Type or Print Name #2 – Type or Print

Nasir Hamidy
Signature #1 Signature #2

6302 CHESWORTH RD. CATONSVILLE, MD
Mailing Address City State

21228 / 443-803-2820 / HAM24786@gmail.com
Zip Code Telephone # Email Address

Attorney for Owner(s)/Petitioner(s):

Name- Type or Print

Signature

Mailing Address City State

Zip Code Telephone # Email Address

Representative to be contacted:

MOHAMMED MUFTI
Name – Type or Print

Mu
Signature

12440 FREDERICK RD. W. FRIENDSHIP, MD
Mailing Address City State

21794 / 443-604-3127 / brmufti@gmail.com
Zip Code Telephone # Email Address

A PUBLIC HEARING having been formally demanded and/or found to be required, it is ordered by the Office of Administrative Hearings for Baltimore County, this _____ day of _____, that the subject matter of this petition be set for a public hearing, advertised, and re-posted as required by the zoning regulations of Baltimore County.

Administrative Law Judge for Baltimore County

CASE NUMBER 2018-0098-1 Filing Date 9/27/18 Estimated Posting Date 10/7/18 Reviewer JS

Affidavit in Support of Administrative Variance

(THIS AFFIDAVIT IS NOT REQUIRED FOR AN HISTORIC ADMINISTRATIVE SPECIAL HEARING)

The undersigned hereby affirms under the penalties of perjury and upon personal knowledge to the Administrative Law Judge for Baltimore County, that the information herein given is true and correct and that the undersigned is/are competent to testify in the event that a public hearing is scheduled in the future with regard thereto. In addition, the undersigned hereby affirms that the property is not the subject of an active Code Enforcement case and that the residential property described below is owned and occupied by the undersigned.

Address: 6302 CHESWORTH RD CATONSVILLE MD 21228
Print or Type Address of property City State Zip Code

Based upon personal knowledge, the following are the facts upon which I/we base the request for an Administrative Variance at the above address. (Clearly state practical difficulty or hardship here)

THE ADDITION OF A GARAGE AT THE REAR OF THE PROPERTY IS
DIFFICULT BECAUSE OF A SUDDEN DROP OF THE SITE ELEVATION AT THE
END OF THE DRIVEWAY. A GARAGE WITH A SECOND FLOOR BEDROOM
IS ONLY POSSIBLE ON THE LEFT SIDE OF EXISTING HOUSE. THE ADDITION
WILL BE IN SIDE SETBACK.

WE REQUEST SIDE SETBACK OF 5.8 FEET IN LIEU OF REQUIRED 10 FEET.

(If additional space for the petition request or the above statement is needed, label and attach it to this Form)

Nasir Hamidy
Signature of Owner (Affiant)

Nasir Hamidy
Name- Print or Type

Signature of Owner (Affiant)

Name- Print or Type

The following information is to be completed by a Notary Public of the State of Maryland

STATE OF MARYLAND, COUNTY OF BALTIMORE, to wit:

I HEREBY CERTIFY, this _____ day of _____, _____, before me a Notary of Maryland, in and for the County aforesaid, personally appeared:


Print name(s) here: _____

the Affiant(s) herein, personally known or satisfactorily identified to me as such Affiant(s).

AS WITNESS my hand and Notaries Seal

[Signature]
Notary Public

9/23/2020
My Commission Expires

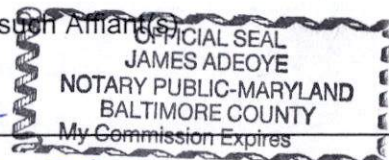

ZONING PETITION PROPERTY DESCRIPTION

PART A

Zoning Property Description for 6302 Chesworth Road, Baltimore, MD 21228.

Beginning at a point on the North side of Chesworth Road which is 88 Feet wide at a distance of 110 feet Southeast of the centerline of the nearest improved intersecting street N. Rolling Road which is 70 feet wide.

PART B

Being Lot #(26), Block (E), Section #(1) in the subdivision of Woodbridge Valley in Baltimore County Plat Book #(33), Folio #(105), containing 8,560 Sq. Ft. Located in the (1st) Election District and (1st) Council District.

BALTIMORE COUNTY, MARYLAND
OFFICE OF BUDGET AND FINANCE
MISCELLANEOUS CASH RECEIPT

No. **176248**

Date: **9/27/18**

PAID RECEIPT

BUSINESS ACTUAL TIME DRW
 9/28/2018 9/27/2018 11:15:36 3

REC MSGT - WALKIN, CAM
 >>RECEIPT # 791240 9/27/2018 OFLN

Dept 5 528 ZONING VERIFICATION
 Amount 17248

Fund	Dept	Unit	Sub Unit	Rev Source/Obj	Sub Rev/Obj	Dept Obj	BS Acct	Amount
001	806	0000		6150				\$ 100.00

Total: **\$ 100.00**

Rec From: **HAMMY**

For: **2019-0098-A**

DISTRIBUTION

WHITE - CASHIER PINK - AGENCY YELLOW - CUSTOMER GOLD - ACCOUNTING

PLEASE PRESS HARD!!!!

**CASHIER'S
 VALIDATION**

**DEPARTMENT OF PERMITS, APPROVALS AND INSPECTIONS
ZONING REVIEW OFFICE**

ADVERTISING REQUIREMENTS AND PROCEDURES FOR ZONING HEARINGS

The Baltimore County Zoning Regulations (BCZR) require that notice be given to the general public/neighboring property owners relative to property which is the subject of an upcoming zoning hearing. For those petitions which require a public hearing, this notice is accomplished by posting a sign on the property (responsibility of the legal owner/petitioner) and placement of a notice in a newspaper of general circulation in the County, both at least twenty (20) days before the hearing.

Zoning Review will ensure that the legal requirements for advertising are satisfied. However, the legal owner/petitioner is responsible for the costs associated with these requirements. The newspaper will bill the person listed below for the advertising. This advertising is due upon receipt and should be remitted directly to the newspaper.

OPINIONS MAY NOT BE ISSUED UNTIL ALL ADVERTISING COSTS ARE PAID.

For Newspaper Advertising:

Case Number: 2019-0098-A
Property Address: 6302 CROSWORTH ROAD, 21228
Property Description: _____


Legal Owners (Petitioners): _____
Contract Purchaser/Lessee: _____

PLEASE FORWARD ADVERTISING BILL TO:

Name: MOHAMMED MUFTI
Company/Firm (if applicable): _____
Address: 12440 FREDERICK RD
W. FRIENDSHIP, MD 21794

Telephone Number: 443-604-3127

Revised 7/9/2015

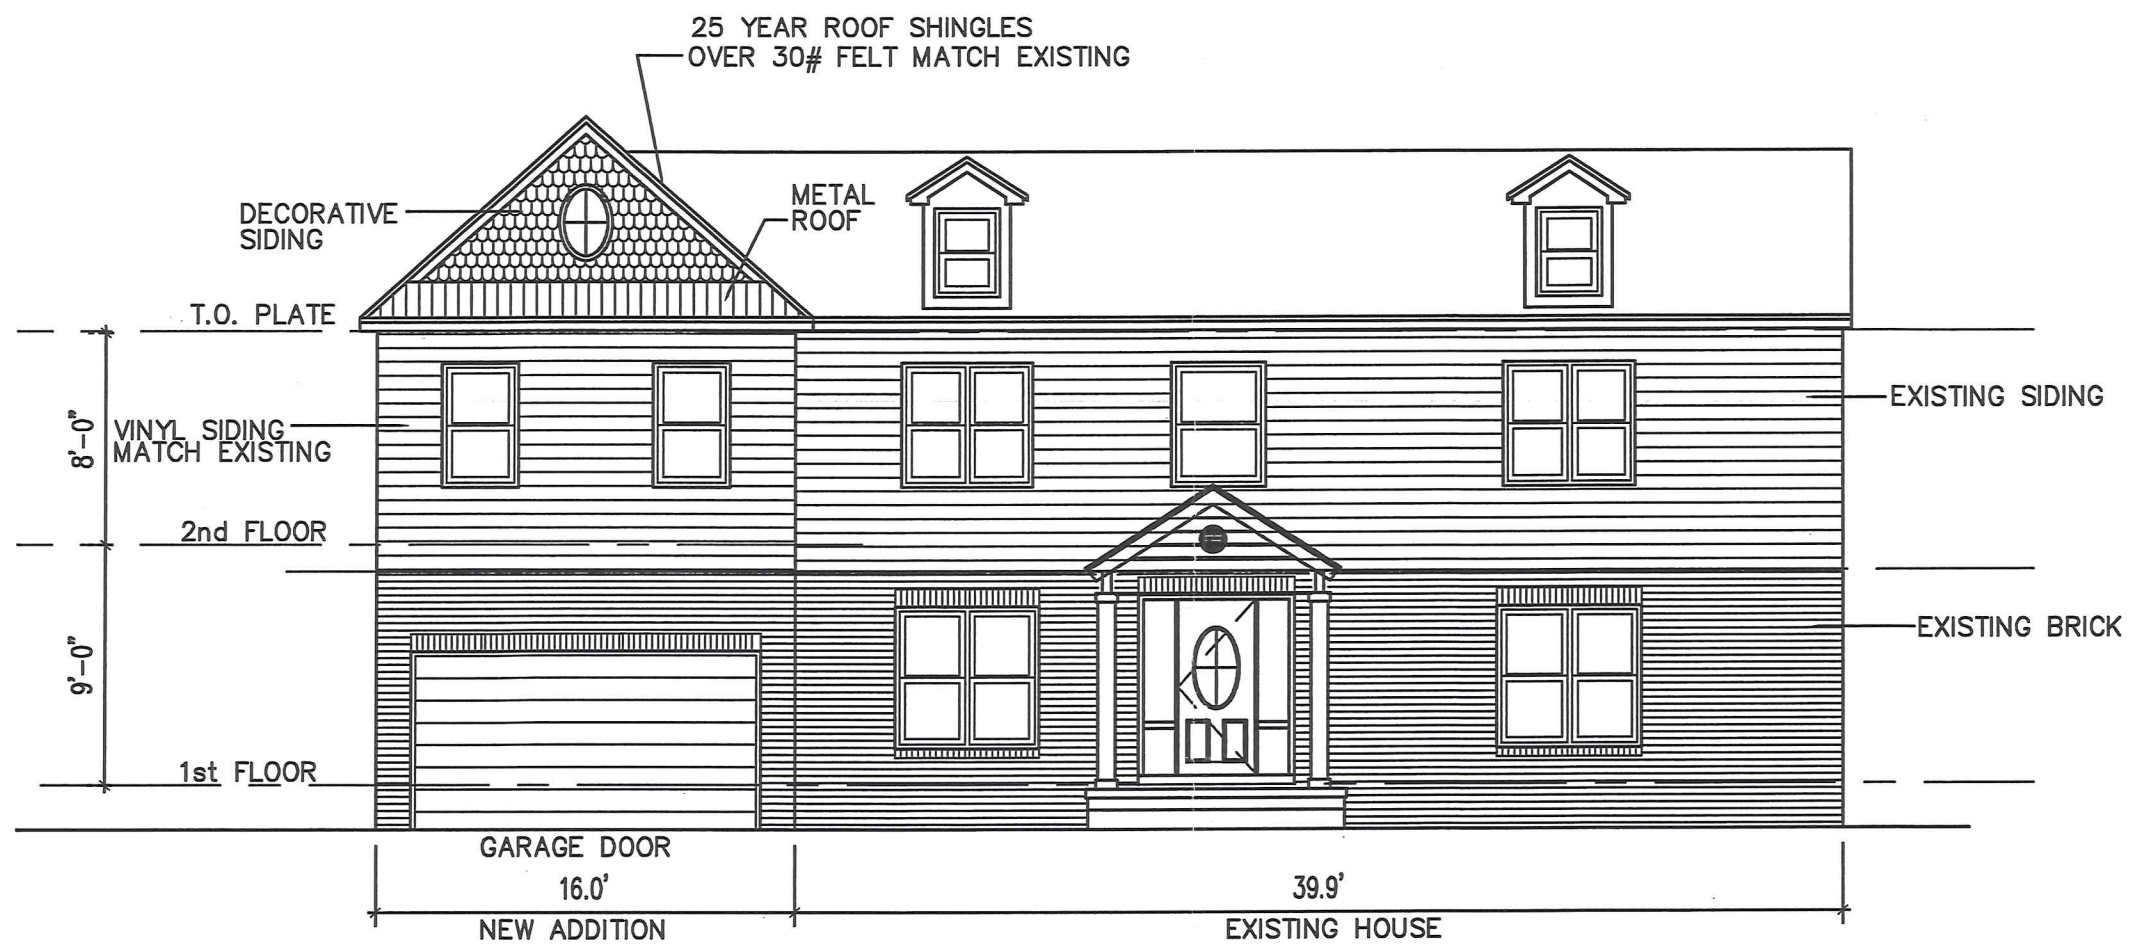

FRONT ELEVATION

SCALE: 1"=8'

DATE: 10/24/18


SHEET NO: A-1

6302 CHESWORTH ROAD

TITLE: PROPOSED ADDITION

Petitioner
CBA Exhibit

2

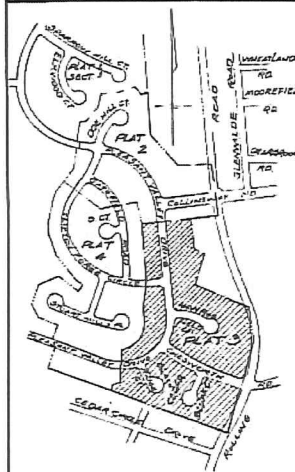

LOCATION MAP
Scale: 1"=500'

"COORDINATES"

LINE	WEST	SOUTH	LINE	WEST	SOUTH
1	325.00	125.00	11	325.00	125.00
2	325.00	125.00	12	325.00	125.00
3	325.00	125.00	13	325.00	125.00
4	325.00	125.00	14	325.00	125.00
5	325.00	125.00	15	325.00	125.00
6	325.00	125.00	16	325.00	125.00
7	325.00	125.00	17	325.00	125.00
8	325.00	125.00	18	325.00	125.00
9	325.00	125.00	19	325.00	125.00
10	325.00	125.00	20	325.00	125.00
21	325.00	125.00	31	325.00	125.00
22	325.00	125.00	32	325.00	125.00
23	325.00	125.00	33	325.00	125.00
90	325.00	125.00	100	325.00	125.00

Q.T.G. 33 FOLIO 111
JUL 14 1969
One of the Records of Baltimore County and contained, per

"CURVES"

LINE	TO	FROM	CHORD	ANGLE	BEARING
1	1	2	125.00	90°	S 0° 0' 0" E
2	2	3	125.00	90°	S 0° 0' 0" E
3	3	4	125.00	90°	S 0° 0' 0" E
99	99	100	125.00	90°	S 0° 0' 0" E



APPROVED: BALTIMORE COUNTY PLANNING BOARD DATE: 6/10/69 BY: Roy S. Gaudin DIRECTOR	APPROVED: BALTIMORE COUNTY HEALTH OFFICE DATE: 6/10/69 BY: [Signature] DEPUTY STATE & COUNTY HEALTH OFFICER	NOTE: STREETS AND ROADS shown herein and location thereof in detail are for purposes of description only, and the same are not intended to be dedicated to public use. The fee simple title to the lands thereof is expressly reserved in the grant of the deed to which this plat is attached, their heirs and assigns.	NOTE: COORDINATES AND BEARINGS shown on this plat are referred to the system of coordinates established in The Baltimore County Metropolitan District and are based on the following traverse stations: + 1127 N 36 02 50 W 1104.11 + 1126 N 36 02 08 W 1200.30	OWNERS CERTIFICATE: The requirements of Section 72-8 Article 17 of the Annotated Code of Maryland, (Act 1947 Supplement) as far as they relate to the preparation of this plat have been complied with. GLENWILDE REALTY CO., INC. [Signature] OWNER	SURVEYORS CERTIFICATE: I, JOHN C. CHILDS SR., a Registered Land Surveyor of the State of Maryland, do hereby certify that the land shown herein has been laid out, and the plat thereof prepared in accordance with the provisions of the law relating to the subdivision of land known as House Bill #450, Chapter 103 of the Acts of 1943 and subsequent amendatory acts. [Signature] REGISTERED LAND SURVEYOR NO. 3623	SECTION ONE PLAT THREE WOODBRIDGE VALLEY ELECTION DISTRICT 1 BALTO. CO., MD. SCALE: 1"=50' MAY 20, 1969 DEVELOPER Glenwilde Realty Co., Inc. Sun Life Bldg., Charles Center Baltimore, Md. 21201 MATZ, CHILDS & ASSOCIATES 1020 CROWNWELL BRIDGE RD TOWSON, MD. 21204 COMPUTED: H.C.H. DRAWN: P.D. CHECKED: J.H.R. 6/10/69 MSP 554 1336-5257
---	--	--	---	---	---	---

Petitioner
CBA Exhibit
4

Baltimore County - My Neighborhood



- Legend
- ADC Map Index
 - House Numbers
 - Zoning
 - Property
 - County Boundary

1:282

0 10 20 40 Feet

0 0.002 0.004 0.008 Miles

April 17, 2019

Baltimore County - My Neighborhood



Baltimore County - My Neighborhood

Petitioner
CBA Exhibit

5C



Baltimore County - My Neighborhood

