



#75

BALTIMORE COUNTY
DEPARTMENT OF PERMITS, APPROVALS & INSPECTIONS
111 WEST CHESAPEAKE AVENUE
TOWSON, MD 21204
410-887-3391

AP-2018-0037-SI

B
A 785718

The applicant is authorized to affirm that there are no current violations at this site pursuant to Section 112.7 BCC
Initials GB

SIGN USE PERMIT

Permit Fees are Non-Refundable; Make Check Payable to "Baltimore County, Maryland"

PROPERTY ADDRESS 5641 Baltimore National Pike ZIP CODE 21228
BUSINESS NAME AutoZone ZONING BMCCC
OWNER'S NAME Beard Properties PHONE NO. _____ HISTORIC DISTRICT ☐ Yes ☒ No
MAILING ADDRESS 41392 Gloucester Dr Rehoboth Beach DE 19971
APPLICANT/OWNER'S AGENT Gary Brent PHONE NO. 410-509-0053
SIGN COMPANY NAME DMS Sign Connection PHONE NO. 301-831-2530
TYPE OF SIGN: ☐ Window Sign TAX ACCOUNT NO. 200 1000 17066

☐ Temporary- Including Real Estate/Construction/Event

Temporary Signs in the Last Year: ☐ Yes ☒ No

☒ Permanent ☐ Changeable Copy ☒ Wall ☐ Face Change Only ☐ Non-Illuminated

☐ Freestanding ☐ Pylon ☐ Monument ☒ Illuminated (separate electrical permit required)

Size: 3.66 feet x 34.71 feet = 127.03 square feet Height: _____ feet (freestanding signs)

Property Line/Street Right-of-Way Setbacks: front _____, sides _____ and _____, and rear _____.

NOTE: A construction plan, drawn to scale and clearly showing that all requirements have been met, must be attached; a site plan also must be attached for freestanding signs.

Table of Sign Regulations: 450.4. Attachment 1, 1.- An Electronic Changeable Copy Sign may only have a maximum Frequency of one instantaneous message change per 15 second cycle.

450.6.B.3 Changeable copy signs must operate at a constant intensity and not give the appearance of movement by flashing, blinking, strobing, scrolling, oscillating, or alternating lights.

PROHIBITIONS: including roof signs (Sections 450.5.B.7 and 450.6.A, Baltimore County Zoning Regulations):

1. Signs cannot impair motorist's clear view of traffic or government signs. All signs are subject to Section 102.5, BCZR.
2. Signs cannot imitate or resemble government signs, except for private traffic control and notice signs.
3. Signs cannot be placed in or project into or above street right of way or governmental property.
4. Sign or framework cannot obstruct window or opening for light and air or access to building, fire hydrant, or stand pipe.
5. Vehicle cannot be parked for the purpose of displaying an attached sign.
6. Except for flags exempted, flags, pennants, ribbons, streamers, tethered balloons, laser projections, and similar objects are prohibited.
7. Portable signs are prohibited, except for A-frame and sandwich board signs issued a use permit in B.M. - C.T. zones.
8. There can be no display or simulation of moving parts or message, except for an outdoor advertising sign with tri-vision, a changeable copy sign, or a thermometer, barometer, weather vane, barber pole, or clock.
9. No sign may emit sound

Work Description (including number of signs, special conditions, materials, locations and size):

Install Illuminated wall sign "AutoZone"

CORNER LOT ☐

street front - 75'

OWNER/AGENT CERTIFICATION

I solemnly affirm under the penalties of perjury and upon personal knowledge that the contents of the above are true and further agree to locate the proposed sign such that it will not violate Baltimore County laws and regulations.

Signature

Date

Print/Type Name

☐ Require Planning Signature

Date 11/15/18

Copies: White-Office; Yellow- Applicant (keep this Copy for your permanent records)

REV 10/14

Authority under Section 500.4, BCZR PAI Approval (SIGN ONLY)

Signature

Initials

Date

A-TSM

AT

11/15/18



Permits, Approvals & Inspections

111 W. Chesapeake Avenue
Towson, MD 21204

Report Generated On:
11/15/2018

Permit Processing Commerical Permit & Development Report

Page 1 of 1

Property Information

Tax Account Number: 2000007066

Plat Ref: 053:014

Election District: 1

Owner Name(s): BEARD PROPERTIES LLC

PDM #: 01-0248


Address: 41392 GLOUCESTER DR
REHOBOTH BEACH, DE 19971

Zoning District(s): BM CCC

Premise Address: 5641 BALTO NATL PIKE

Elevation Range: 492ft - 508ft


Affected Overlays	Instructions: Begin review process with Zoning Review, Room 111.	New Com Bldg. Interior Alts. Add / Ext. Alts. Piers/Pilings Grading/SW Tanks Ret. Walls/Bulk Razing Chg. of Occup. Tower Antenna Signs Elect. & Plumb	Agency Acknowledgment Initial & Date
Contact Agency	Potential Overlay Issues Growth Tier 1: Served by public sewer and inside URDL		
Planning Jefferson Building Room 101 Phone: 410-887-3211	B.S.M. 2014 - Sewer Area of Concern Area #:99, 116, 117, 118 Commercial Revitalization Districts - Baltimore National Pike	X X X X	Final JAB 11/15/18
DEPS-Sed. Control Jefferson Building 4th Floor Phone: 410-887-3226	Note: All Razing Permits must be sent to Sediment Control for review.		
PAI-Public Services County Office Building Room 119 Phone: 410-887-3751	Note: All permits for Grading, New Buildings & Building Additions must be sent to Public Services. B.S.M. 2014 - Sewer Area of Concern Area #:99, 116, 117, 118	X X X X X X X X	OK To File
Zoning Review County Office Building Room 111 Phone: 410-887-3391	Zoning Cases: 1985-0024-XA; R-1971-0125; 1986-0235-XA	X X X X X X X X	

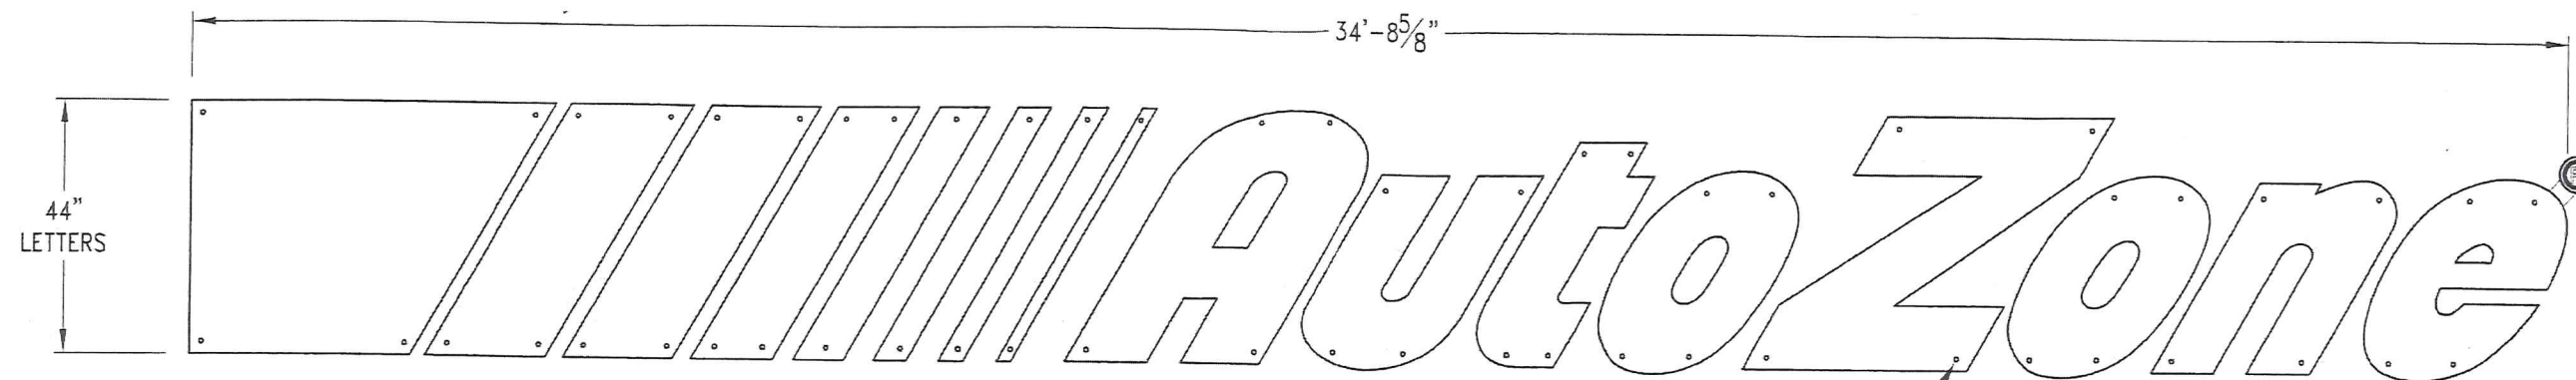

Ø3/8" ASTM A-36 BOLTS
SEE FASTENER NOTE.

ELEVATION VIEW

NOTE: SIGN WILL BE MANUFACTURED
ACCORDING TO U.L. SPECIFICATIONS
AND U.L. LABELED.

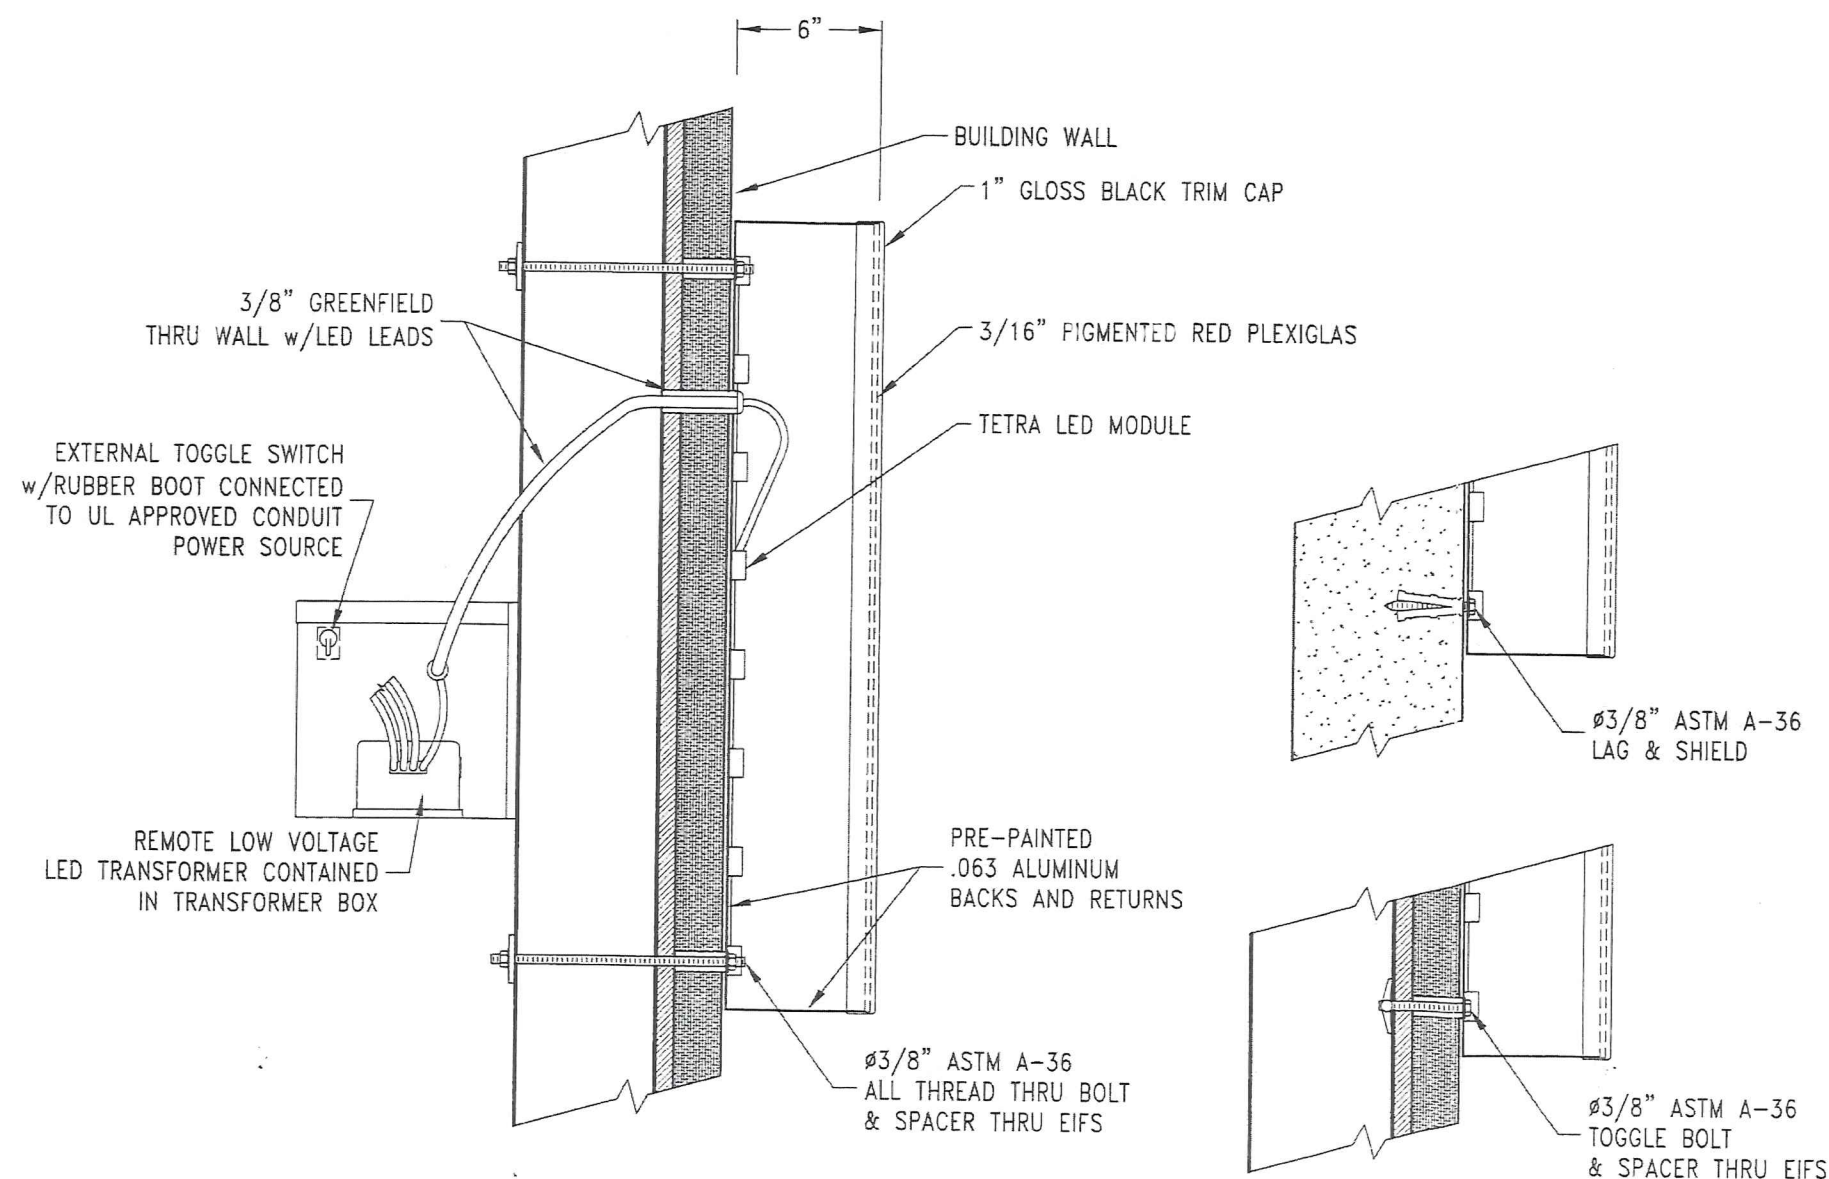

DETAIL VIEW

ALTERNATE MOUNTING IF NO ACCESS TO INSIDE

DESIGN WIND LOAD:

Based on the Maryland Building Performance Standards (2015 IBC)
using Risk Category II, Exposure C and 115 mph wind speed.

DESIGN SNOW LOAD:

Based on Ground Snow Loads.

FASTENER NOTE: Use Ø3/8" ASTM A-36 bolts as listed.

1. If access to inside of wall is available, use all thread thru bolts.
2. ONLY if access to inside of wall is NOT available, use the following:
 - Lag and shield in concrete or brick walls.
 - Toggle bolts in EIFS covered stud walls with plywood or gypsum board backers, with spacers thru EIFS.

NOTE:

All electrical to be in accordance with
U.L., the NEC and local code.

PROFESSIONAL CERTIFICATION:

I hereby certify that these documents were
prepared or approved by me and that I am
a duly licensed professional engineer under
the laws of the state of Maryland.
License No. 21617
Expiration Date 06/08/2017





SITE: AutoZone
Store No. 6734
Baltimore National Pike
Baltimore, Maryland 21228

A	01 Jul 16	RELEASED FOR PERMITTING	J. HOGAN
REV	DATE	DESCRIPTION	APPROVED
Robert-James & Associates, Inc. 12255 West 187th Street, Mokena Illinois 60448-9737 phone: 708-479-8385 fax: 708-479-8395 email: rja37@comcast.net			
TITLE 44" TALL x 34'-8 5/8" OA AUTOZONE LED CHANNEL LETTERS WITH STRIPES LEFT			
DRAWN BY	A. KLOTZKE	DATE	01 Jul 16
CHECKED BY	J. HOGAN	DATE	01 Jul 16
SCALE	NONE	DRAWING NUMBER	1607004
SHEET	SN-1	REV.	A

FACE-LIT CHANNEL LETTERS w/ STRIPES (Qty 1) AZ1CL44-417-5LEXT

SQUARE FOOTAGE: 127.3
SANS-SERIF, ITALICIZED FONT

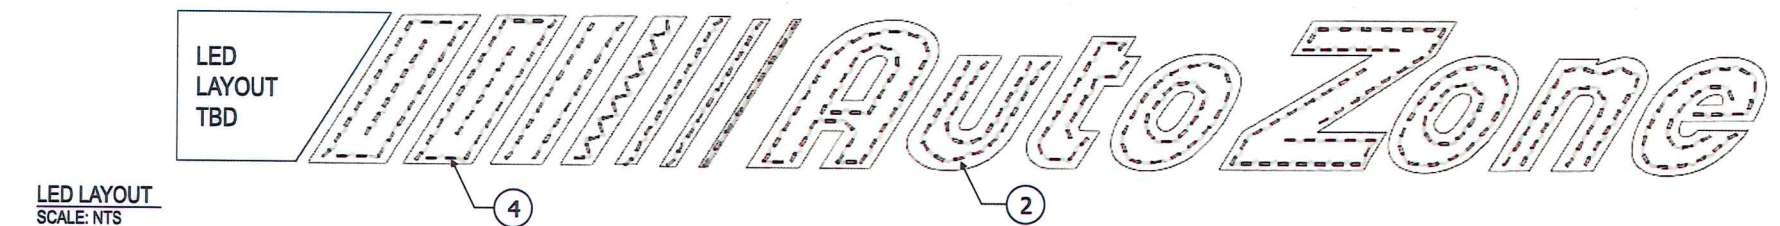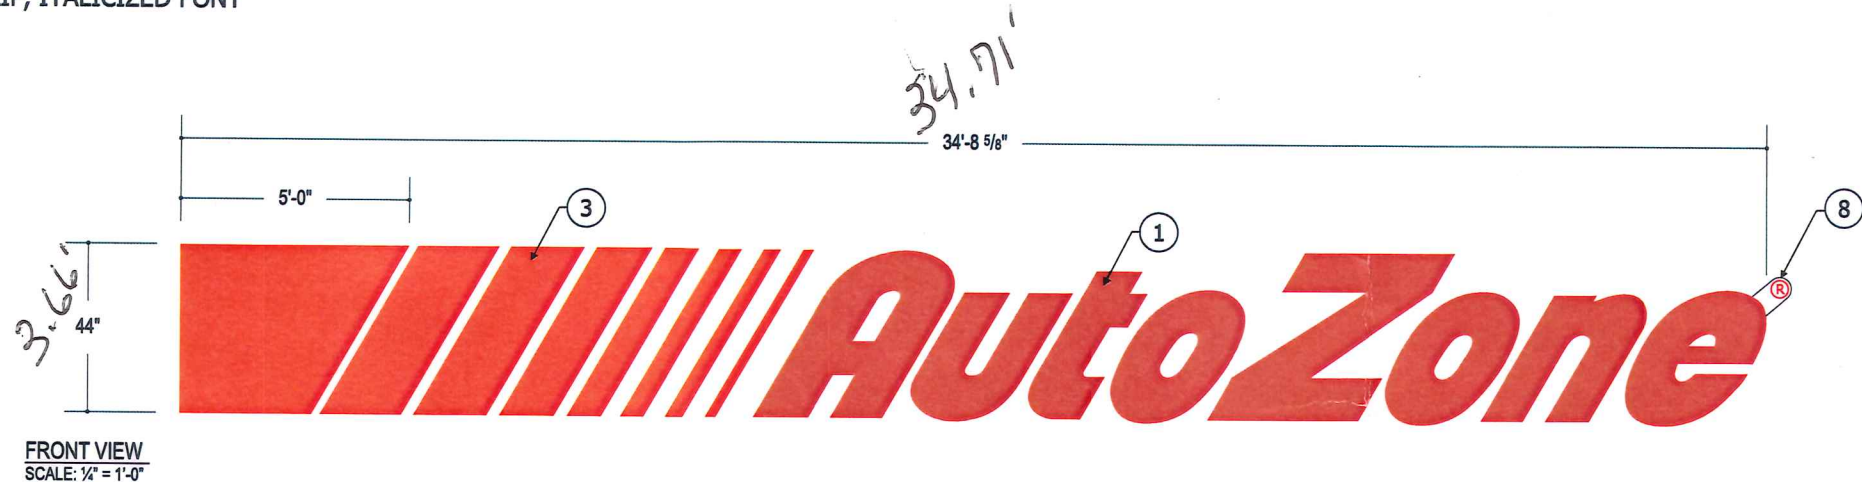

MATERIAL BREAKDOWN		
GEMXPO-1	Modules	P/S
S1	9.0	1
S2	10.0	
S3	10.0	
S4	14.0	
S5	18.0	
S6	28.0	
S7	29.0	
S8	TBD	1
GEMXRD-1	Modules	P/S
A	41.0	1
U	27.0	
T	18.0	1
O	26.0	
Z	44.0	1
O	26.0	
N	27.0	
E	27.0	

COLORS/FINISHES

	P-1	RUSTOLEUM 20-9109 WHITE PRIMER
	P-2	SHERWIN WILLIAMS RELIABLE WHITE
	P-3	GLOSS BLACK
	V-1	3M 3630-143 POPPY RED TRANSLUCENT VINYL

SPECS. FROM STANDARD 44" LINEAR LETTERSET


MATERIAL LIST			
LED Module	GEMXPO-1	TBD	TBD
	GEMXRD-1	236 Mod	118 Ft
Power Supply	GEPS12-60U-NA		5 Ea
	GEPS12-20		0 Ea
Supply Wire	9409		185 Ft
Choose one wire connector	192160005		54 Ea
	191600041		54 Ea
End Caps	191600041		34 Ea

APPROVED
By bsiddall at 1:00 pm, 6/24/16



- SPECIFICATIONS
- 3/16" THK PIGMENTED PLEXIGLAS RED 2662 AUTOZONE LETTERS.
 - AUTOZONE LETTERS INTERNALLY ILLUMINATED w/ GE TETRA MAX RED LED.
 - 3/16" THK PIGMENTED PLEXIGLAS ORANGE 2119 AUTOZONE STRIPES.
 - AUTOZONE STRIPES INTERNALLY ILLUMINATED w/ GE TETRA MAX ORANGE LED.
 - 6" PRE-FINISHED .040 BLACK/WHITE ALUMINUM RETURNS LETTER LOCKED/STAPLED TO BACK AND CAULKED. (INSIDE OF LETTERS/STRIPES TO BE WHITE)
 - 1" GLOSS BLACK JEWELITE TRIM FASTENED TO LETTERS/STRIPES w/ MINIMUM #8 SHEET METAL SCREWS PAINTED GLOSS BLACK P-3. SPACING SHALL NOT EXCEED 18". NO FEWER THAN FOUR (4) SCREWS PER FACE.
 - PRE-FINISHED .063 BLACK/WHITE ALUMINUM BACK LETTER LOCKED/STAPLED TO RETURN AND CAULKED. (INSIDE OF LETTERS/STRIPES TO BE WHITE)
 - WHITE ALUMINUM TAB w/ RED @ VINYL APPLIED FIRST SURFACE V-1.
 - REFER TO ENGINEERING FOR MOUNTING REQUIREMENTS.
 - 3/8" FLEXIBLE CONDUIT. (GREEN FIELD)
 - 1/4" WEEP HOLES.
 - 120V - 20 AMP PRIMARY ELECTRICAL CONNECTIONS, TO BE MADE BY LICENSED ELECTRICAL CONTRACTORS.
 - UL APPROVED ELECTRICAL SHUT OFF SWITCH.
 - TETRA POWER SUPPLY MOUNTED TO BOTTOM OF RACEWAY COVER.
 - 8" x 10"H x .063 ALUMINUM FOUR SIDED INTERIOR RACEWAY w/ REMOVABLE FACE P-1, P-2. (REQUIRED FOR ALL SIGNS)

- NOTES
- ALL VISIBLE SCREW HEADS & POP RIVETS PAINTED P-3
 - RACEWAY SHIPPED IN (5) PIECES (2-BACKS, 1-FRONT, 2-ENDS) & ASSEMBLED IN FIELD.




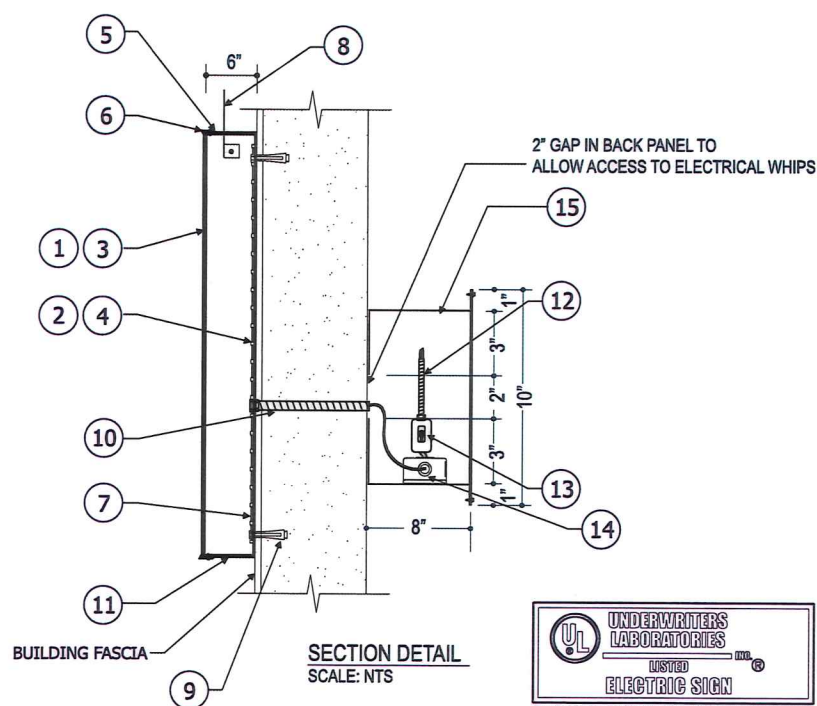


UL UNDERWRITERS LABORATORIES LISTED ELECTRIC SIGN

THIS SIGN IS INTENDED TO BE INSTALLED IN ACCORDANCE WITH THE REQUIREMENTS OF ARTICLE 600 OF THE NATIONAL ELECTRIC CODE AND/OR OTHER APPLICABLE LOCAL CODES. THIS INCLUDES PROPER GROUNDING AND BONDING OF THE SIGN.

JONES SIGN Your Vision Accomplished GREEN BAY • PHILADELPHIA SAN DIEGO • LAS VEGAS www.jonessign.com	JOB #: 208685-R0 DATE: 10.07.2015 DESIGNER: Amanda Otto SALES REP: XXX PROJ MGR: Mickey Wiskow	REV.	DATE	BY	DESCRIPTION	CLIENT APPROVAL	DATE		Site #6734 Baltimore, MD DESIGN PHASE: CONCEPTUAL	SHEET NUMBER 1.0
		1	00.00.00	XX	XXXX					
		2	00.00.00	XX	XXXX					
						LANDLORD APPROVAL	DATE			
						QC	QC APPROVED By Rhoda Schiley at 3:44 pm, Oct 07, 2015			

This is an original, unpublished drawing by Jones Sign Co., Inc. It is for your personal use in conjunction with a project being planned for you by JONES SIGN. It is not to be shown to anyone outside of your organization, nor is it to be used, reproduced, copied or exhibited in any fashion. Use of this design or the salient elements of this design in any sign done by any other company, without the express written permission of JONES SIGN, is forbidden by law and carries a civil forfeiture of up to 25% of the purchase price of the sign. JONES SIGN will endeavor to closely match colors, including PMS, where specified. We cannot guarantee exact matches due to varying compatibility of surface materials and paints used. All sizes and dimensions are illustrated for client's conception of project and are not to be understood as being exact size or exact scale.

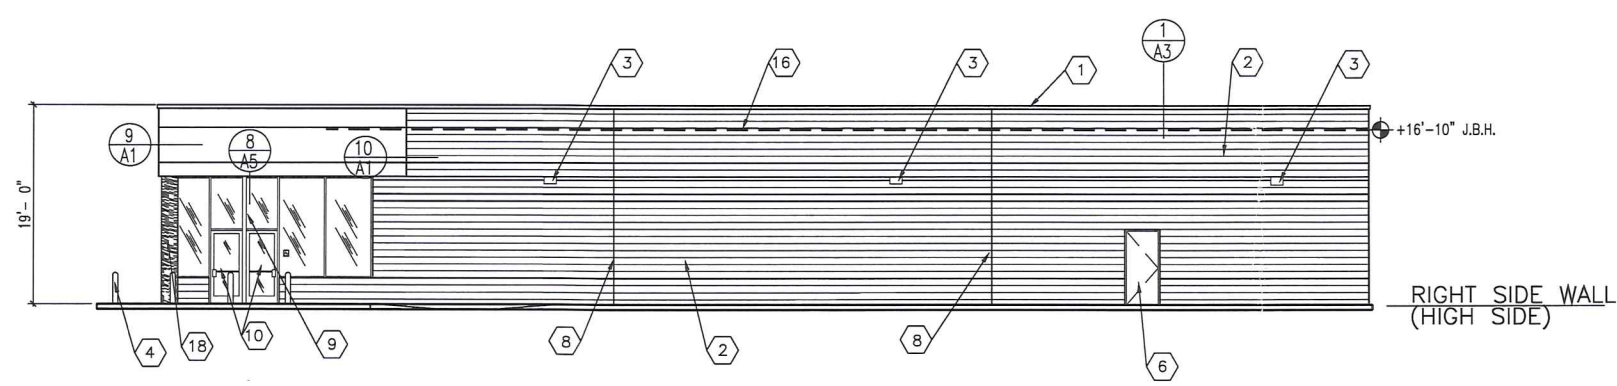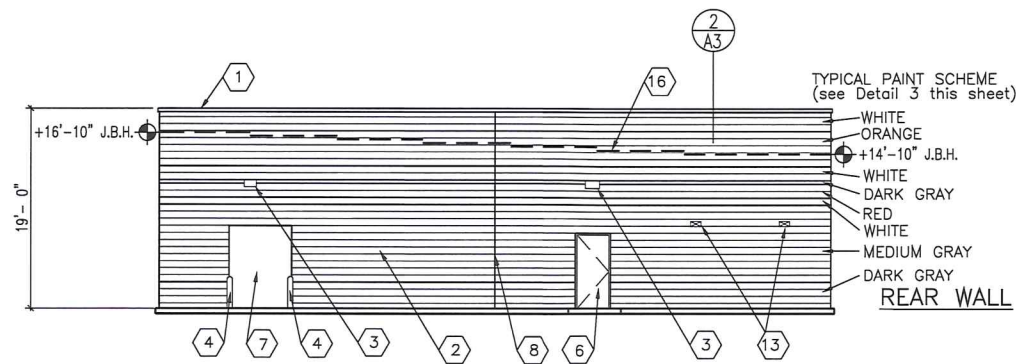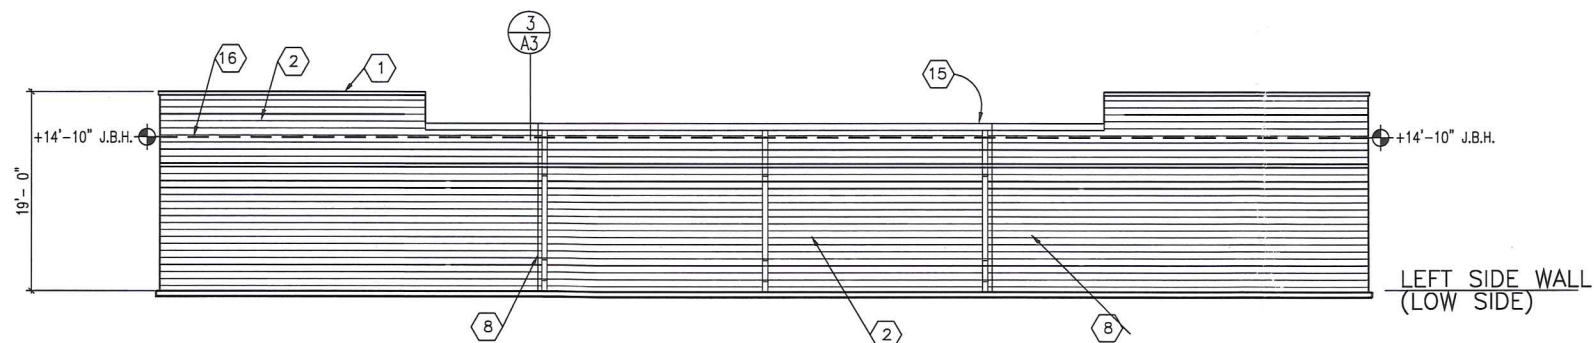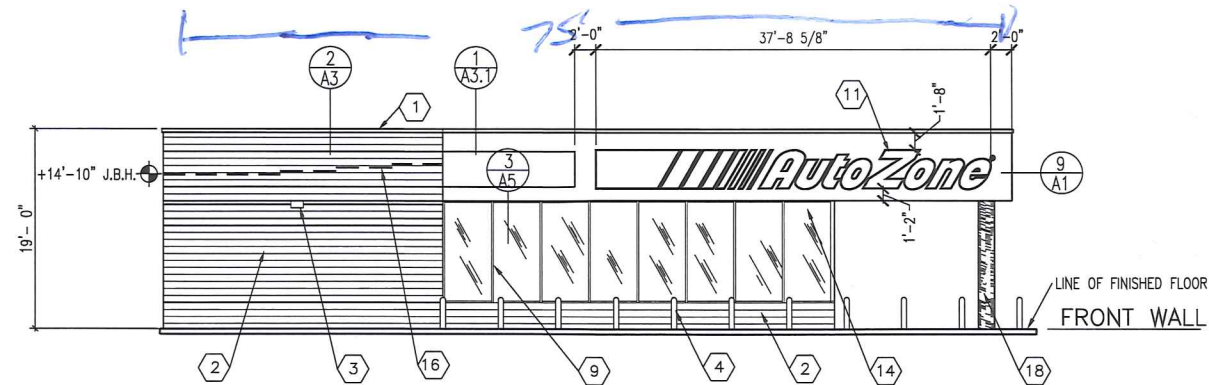


- 1 TWO PIECE COMPRESSION TRIM SEE DETAIL 4/A6
- 2 SMOOTH FACE CONCRETE MASONRY UNITS SEE PAINT DETAIL SCHEME THIS SHEET
- 3 WALL MOUNTED LIGHT FIXTURE
- 4 PIPE GUARD WITH RED SLEEVE
- 5 MFG. WHITE EXTERIOR INSULATED FINISH - PAINT WHITE
- 6 PAINT MAN DOOR RED & METAL FRAMES BLACK
- 7 DO NOT PAINT OVERHEAD DOOR PAINT ANGLES BLACK
- 8 EXPANSION JOINT
- 9 ALUMINUM STOREFRONT - RED KYNAR FINISH
- 10 GLASS AND ALUMINUM DOORS - CLEAR ANODIZED FINISH
- 11 FRONT WALL SIGN - 44" CHANNEL LStrp
- 12 RIGHT SIDE WALL SIGN - NOT USED
- 13 TOILET WALL VENTS PAINT TO MATCH WALL
- 14 STORE ADDRESS - 6" WHITE REFLECTIVE NUMBERS
- 15 PAINT GUTTER AND DOWNSPOUTS TO MATCH BACKGROUND WALL COLOR.
- 16 BOND BEAM AT ROOF LINE
- 17 LEFT SIDE WALL SIGN - NOT USED
- 18 CORRUGATED COLUMN PAINT RED

1/8" = 1'-0" AAWN01N

2 ELEVATION KEY NOTES

NOTE: CENTER ALL WALL SIGNAGE VERTICALLY ON THE PAINTED ORANGE STRIPE OR THE TOP TWO BRICK SOLDIER COURSES. PAINT ORANGE STRIPE TO WITHIN 2' OF WALL SIGN. DO NOT PAINT ORANGE STRIPE BEHIND SIGN. CONTINUE ORANGE STRIPE ON E.I.F.S. ABOVE STOREFRONT.

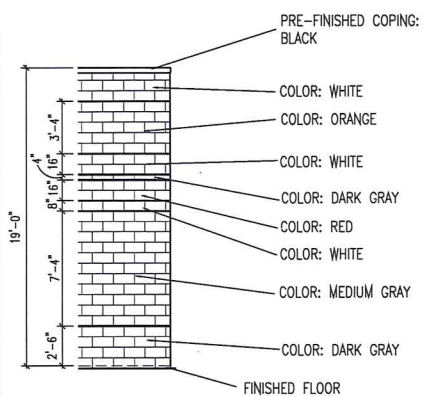

1/8" = 1'-0" AWE01

3 EXTERIOR WALL COLOR SCHEME

- GENERAL NOTES:
1. REFER TO SECTION 09900 OF THE SPECIFICATIONS FOR PAINT AND EXTERIOR COATINGS. ALL COLORS ARE BY SHERWIN-WILLIAMS PAINT COMPANY.
 2. PAINT RESTROOM WALL VENTS TO MATCH THE ADJACENT WALL COLOR.
 3. SEALANT AT EXPANSION JOINTS TO MATCH ADJACENT WALL COLOR.
 4. ALL MASONRY JOINTS TO BE CONCAVE TOOLED.

4 GENERAL NOTES

- SIGNAGE NOTES:
1. AUTOZONE'S SIGN VENDOR WILL FURNISH AND INSTALL ALL SIGNS UNLESS OTHERWISE SPECIFICALLY NOTED ON THE DRAWINGS. WALL SIGNS TO BE INSTALLED ON SURFACES THAT ARE FURNISHED AND PREPARED BY GENERAL CONTRACTOR.
 2. SIGN INSTALLER SHALL OBTAIN SIGN PERMITS AND INSTALL ALL FREESTANDING SIGNS AND THEIR FOUNDATIONS UNLESS NOTED OTHERWISE. GENERAL CONTRACTOR SHALL INSURE SIGN LOCATION IS TO GRADE AND SHALL MARK WHERE SIGN IS TO BE LOCATED.

3. GENERAL CONTRACTOR IS RESPONSIBLE FOR INSTALLATION OF PRIMARY ELECTRICAL, AND FINAL ELECTRICAL HOOK-UP. SEE "SN" SHEETS FOR ADDITIONAL INFORMATION.
4. SEE SHEET E3 FOR LOCATIONS OF J-BOXES TERMINATING EACH WALL SIGN CIRCUIT.

3/32" = 1'-0" AAWN02

5 SIGNAGE NOTES - BUILDING

J.B.H. = JOIST BEARING HEIGHT

1/8" = 1'-0"

1 EXTERIOR ELEVATIONS

AutoZone Store No. 6734

5641 BALTIMORE NATIONAL PIKE

BALTIMORE MD 21228

EXTERIOR ELEVATIONS AND NOTES

Architect: Lew Ellis
123 South Front Street
Memphis, Tennessee 38103
TEL: 901-495-8600 FAX: (901) 495-8969
For Bidding & Contractor Information Contact:
McGraw - Hill Construction Tel. 615-884-1017
www.construction.com

07/01/18

7N2-L

A-2