

BALTIMORE COUNTY, MARYLAND

INTER-OFFICE CORRESPONDENCE

JAN 27 '64 M

TO.....Mr. John G. Rose.....
 FROM.....Mr. Spiro T. Agnew.....
 SUBJECT.....Zoning Violation.....

Date.....JANUARY 27, 1964.....



Attached is copy of a letter from Mrs. Leroy A. Krout complaining that a junk yard is being operated by Mr. Edward Ellingsen at 2909 Eastern Boulevard. Will you please investigate and advise me.

SA
 SPIRO T. AGNEW
 County Executive

STA/adf

BALTIMORE COUNTY, MARYLAND

INTER-OFFICE CORRESPONDENCE

Mr. Walter Rosenbaum, Director,
 TO Dept. of Public Safety & License
 Date.....January 26, 1964.....
 FROM.....John G. Rose.....
 SUBJECT.....Zoning Violation.....

I am enclosing a copy of my order dated November 13, 1963 and a copy of my letter to Mr. Agnew dated December 13, 1963 and a copy of the most recent complaint received from Mrs. Krout.

Mr. Agnew has asked that this matter be investigated and a report made to him. I believe the thing to do is to have someone check to see if Mr. Ellingsen has received a building permit and then to check the property to see if there are any existing zoning violations that should be corrected or brought to hearing.

Your early assistance would be appreciated because Mrs. Krout is most insistent and has even bothered Mrs. Agnew at home.

Zoning Commission

cc: Mr. Spiro T. Agnew

TELEPHONE
 VALLEY 3-3000

INVOICE
 BALTIMORE COUNTY, MARYLAND
 OFFICE OF FINANCE
 Division of Collection and Receipts
 COURT HOUSE
 TOWSON 4, MARYLAND

No. 20197
 DATE 10/16/63

TO: Mildred E. Pearce
 5 Lawrence Road, N.Y.
 Campbell Building
 Towson 4, Md.

BILLED TO: Zoning Department of
 Baltimore County

DEPOSIT TO ACCOUNT NO. 01622

QUANTITY	DETAILS UPPER SECTION AND RETURN WITH YOUR REMITTANCE	TOTAL AMOUNT COST
	Petition for Variance of Landon E. Reighard	25.00
	101653 3.66 * * * TIL =	25.00

3

IMPORTANT! MAKE CHECKS PAYABLE TO BALTIMORE COUNTY, MARYLAND
 MAIL TO DIVISION OF COLLECTION & RECEIPTS, COURT HOUSE, TOWSON 4, MARYLAND
 PLEASE RETURN UPPER SECTION OF THIS BILL WITH YOUR REMITTANCE.

Baltimore County, Maryland

DEPARTMENT OF PUBLIC SAFETY
 ROOM 300
 COUNTY OFFICE BUILDING
 TOWSON 4, MARYLAND

JAMES P. S. DEVEREUX

DIRECTOR

March 18, 1965



Mr. Edward Hans Ellingsen
 Ellingsen Garage
 2909 Eastern Avenue
 Baltimore, Maryland 21220

Dear Mr. Ellingsen:

It has been brought to my attention that you are not complying with the provisions upon which you were issued a Towing License; that you are not storing cars in the approved location, but are in fact storing them on the property of a Mr. Allender, Milnow Branch Road in Chase. Your Towing License is hereby revoked.

The fact that you are storing vehicles in an unauthorized place will be brought to the attention of our Zoning Commissioner.

Yours very truly,

James P. S. Devereux
 Director of Public Safety

cc: William E. Forness, Administrative Officer
 Philip Bennett, Solicitor's Office
 Chief Robert J. Lally, Baltimore County Police Bureau
 Captain Frank W. Thompson, Baltimore County Police Bureau
 John G. Rose, Zoning Commissioner
 Walter J. Rosenbaum, Permits and Licenses

63-130

March 19, 1965


Lawrence E. Ensor, Esq.,
 Campbell Building
 Towson, Maryland 21204

Dear Mr. Ensor:

I am enclosing copy of letter received today from the Director of Public Safety concerning Edward H. Ellingsen, 2909 Eastern Avenue.

Very truly yours

Zoning Commissioner

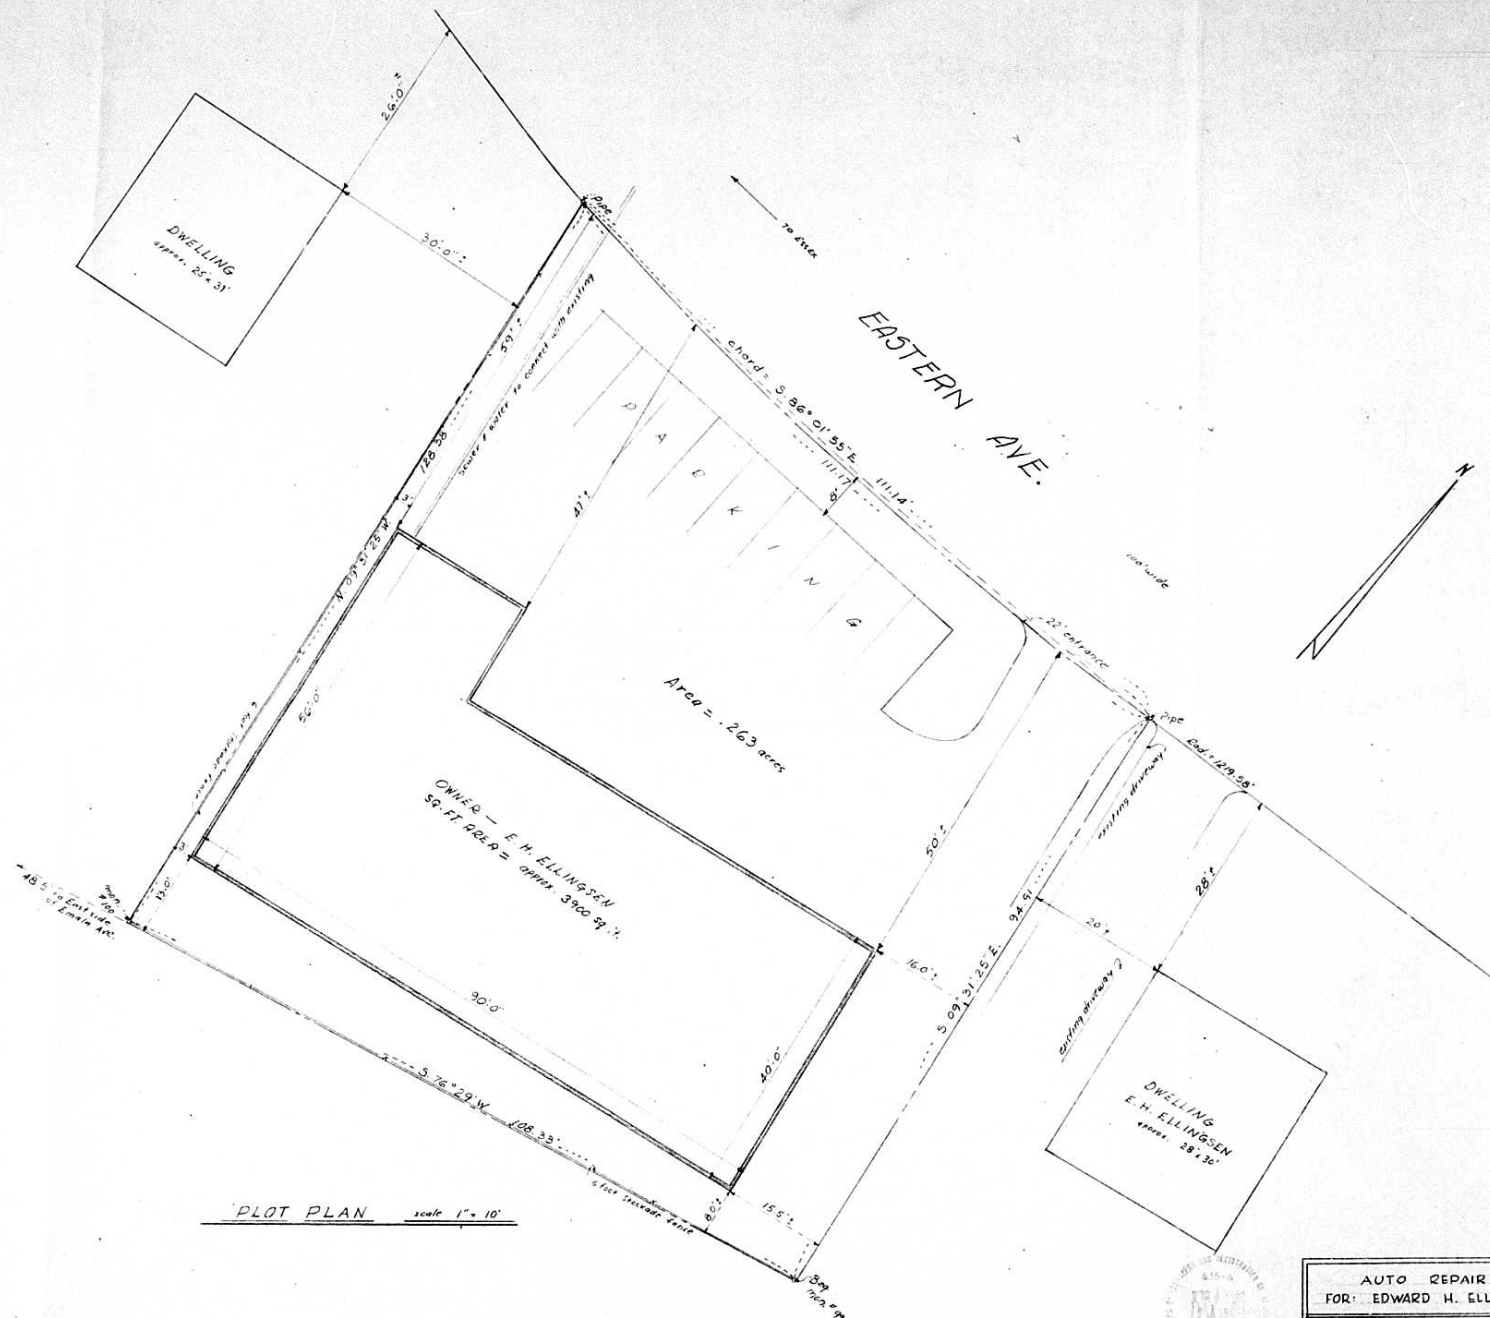

PLOT PLAN

scale 1" = 10'

AUTO REPAIR SHOP
FOR: EDWARD H. ELLINGSEN

MIDDLE RIVER MD.

DATE
DRAWING

AUG. 1963
1 of 4