


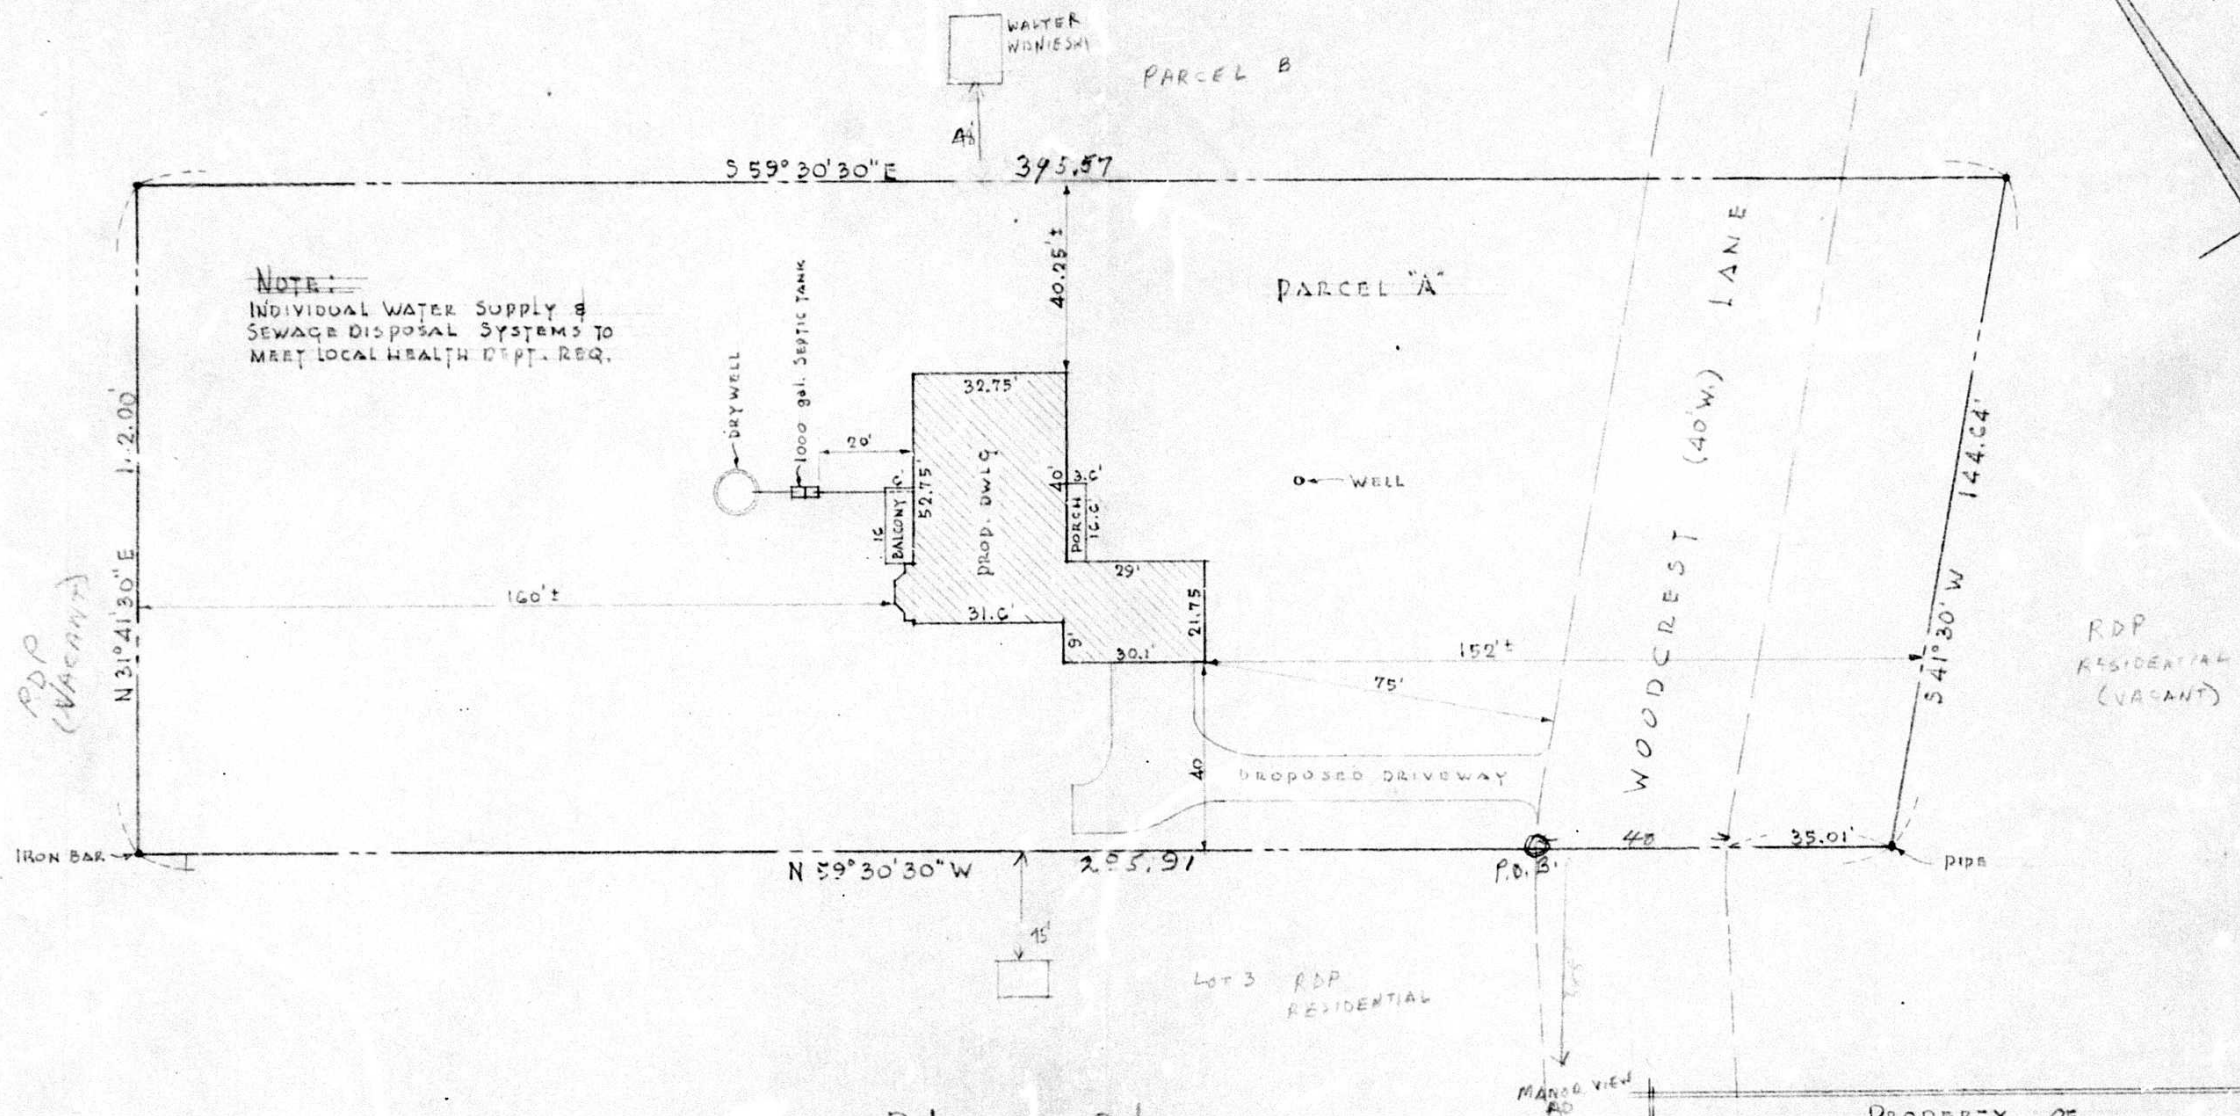

NOTE:
INDIVIDUAL WATER SUPPLY &
SEWAGE DISPOSAL SYSTEMS TO
MEET LOCAL HEALTH DEPT. REQ.

Plot Plan
Scale: 1"=30'

PROPERTY OF
MR. & MRS. ALFRED WISNER
"WOODCREST"
HIG DIST., BALTO. CO., MD.
LIBER 3289, PAGE 048

3/13/72 2/15/72

