REAR ELEVATION

SCALE: 3/16" = 1'-0"

NOTES:

1. FOR GENERAL NOTES SEE DRAWING A-1.
2. ALL WOODS FOR THE DECK SHALL BE PRESSURE TREATED WOODS.

FRONT ELEVATION

SCALE: 3/16" = 1'-0"

EXHIBIT

6

tabbies


ARENCO LLC

ARCHITECTS
ENGINEERS
CONSTRUCTION MANAGERS

12430 HILL CREST
FULTON, MD 20759
TEL. (240) 418 1389 . FAX (888) 374 5418


PROJECT TITLE
RENOVATION AND ADDITION

PROJECT ADDRESS
9402 RYANS WAY
PERRY HALL, MD 21128

SHEET TITLE
ELEVATIONS-1

DISCLAIMER

PROFESSIONAL CERTIFICATION.

I HEREBY CERTIFY THAT THESE DOCUMENTS WERE PREPARED OR APPROVED BY ME, AND THAT I AM A DULY LICENSED PROFESSIONAL ENGINEER UNDER THE LAWS OF THE STATE OF MARYLAND, LICENSE NO. 23081 EXPIRATION DATE: 04/24/2023

STATE OF MARYLAND
PROFESSIONAL ENGINEER

PROJECT NUMBER
R22-027

DRAWN BY
SP

APPROVED BY
PP

DATE
03-22-22

ORIGINAL SHEET SIZE
24X18
SHOULD MEASURE 1":

SCALE
AS SHOWN

DRAWING
A6

NOTES:

1. FOR GENERAL NOTES SEE DRAWING A–1.
2. ALL WOODS FOR THE DECK SHALL BE PRESSURE TREATED WOODS.

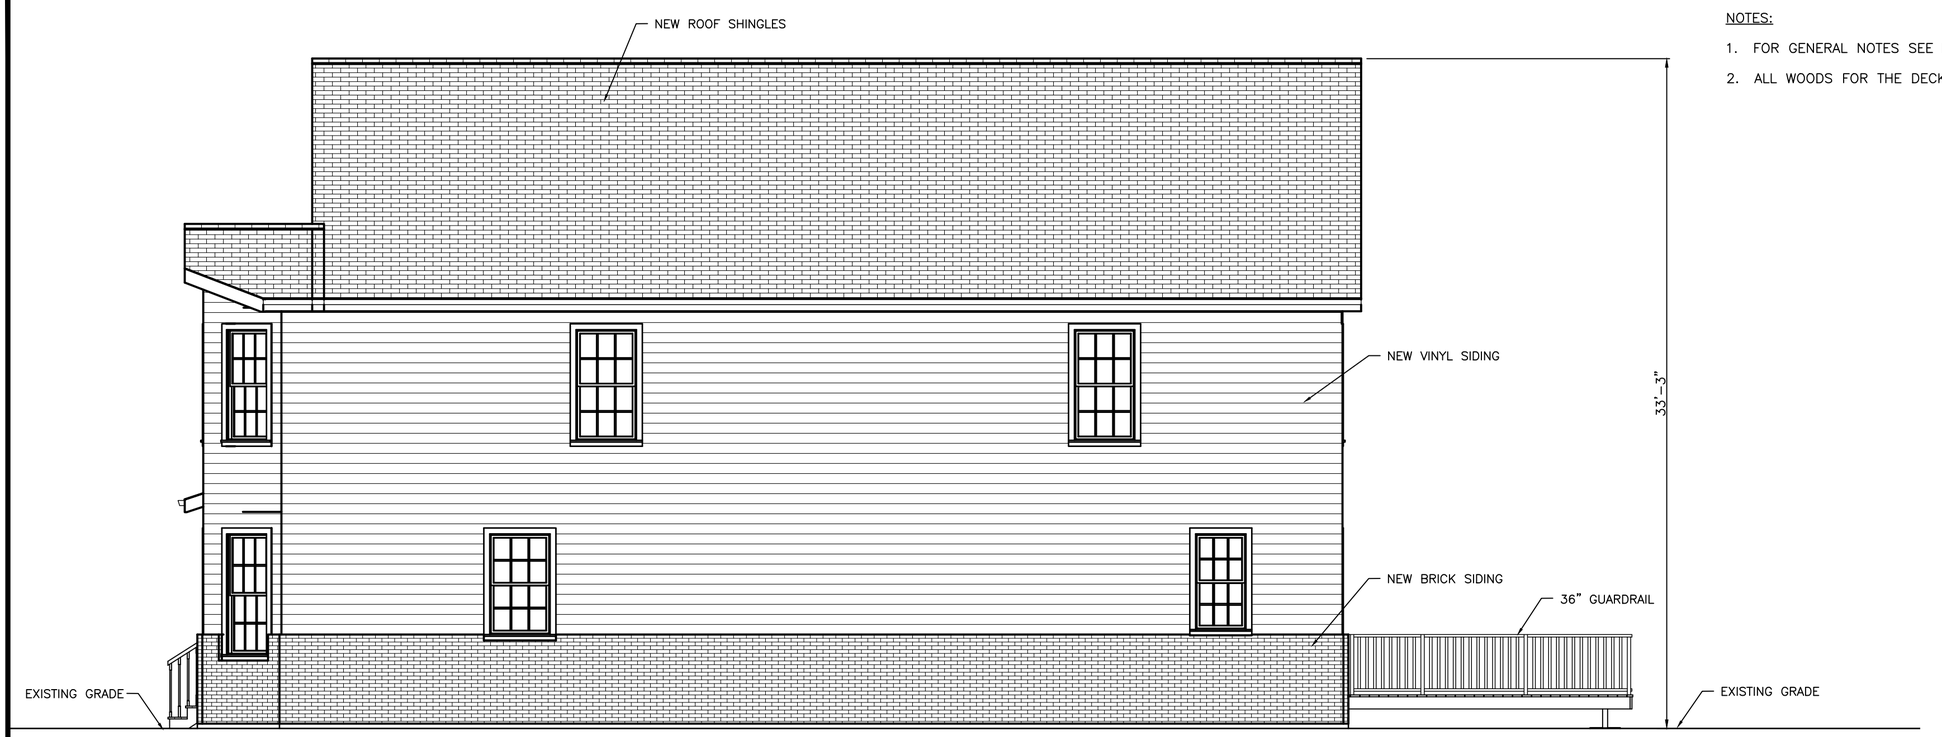


RIGHT SIDE ELEVATION

SCALE: 3/16" = 1'–0"

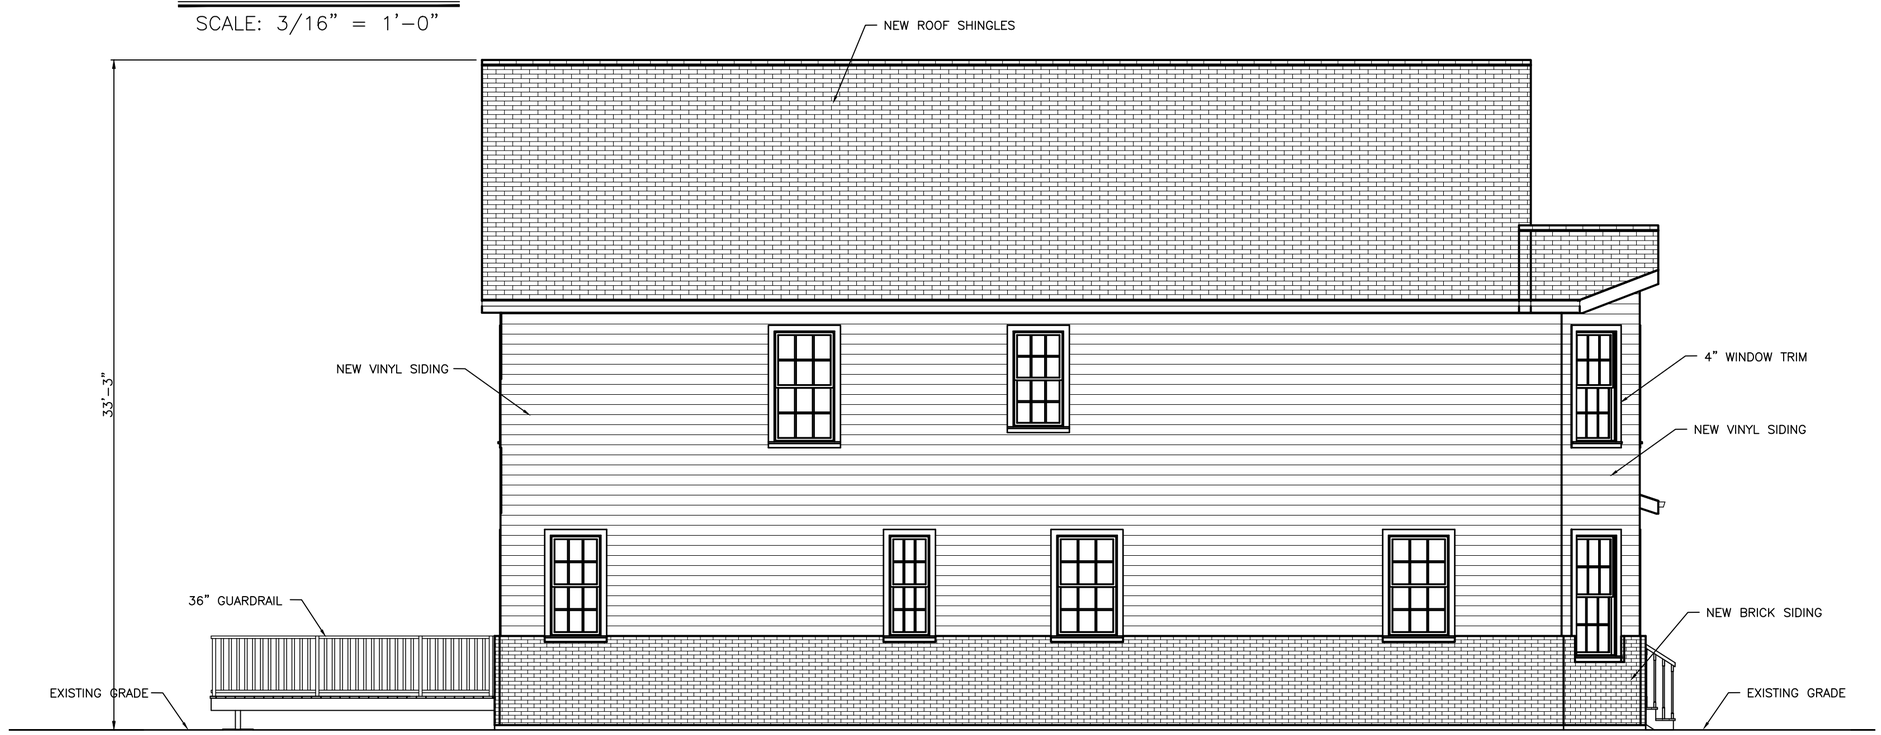


LEFT SIDE ELEVATION

SCALE: 3/16" = 1'–0"


ARENCO LLC

ARCHITECTS
ENGINEERS
CONSTRUCTION MANAGERS

12430 HILL CREST
FULTON, MD 20759
TEL. (240) 418 1389 . FAX (888) 374 5418


PROJECT TITLE
RENOVATION AND ADDITION

PROJECT ADDRESS
9402 RYANS WAY
PERRY HALL, MD 21128

SHEET TITLE
ELEVATIONS-2

DISCLAIMER

PROFESSIONAL CERTIFICATION.

I HEREBY CERTIFY THAT THESE DOCUMENTS WERE PREPARED OR APPROVED BY ME, AND THAT I AM A DULY LICENSED PROFESSIONAL ENGINEER UNDER THE LAWS OF THE STATE OF MARYLAND, LICENSE NO. 23081 EXPIRATION DATE: 04/24/2023

STATE OF MARYLAND
PAUL D. PAZEY
No. 23081
PROFESSIONAL ENGINEER

PROJECT NUMBER
R22-027

DRAWN BY
SP

APPROVED BY
PP

DATE
03-22-22

ORIGINAL SHEET SIZE
36X24
SHOULD MEASURE 1":

SCALE
AS SHOWN

DRAWING
A7

NOTES:

1. FOR GENERAL NOTES SEE DRAWING A–1.
2. ALL WOODS FOR THE DECK SHALL BE PRESSURE TREATED WOODS.

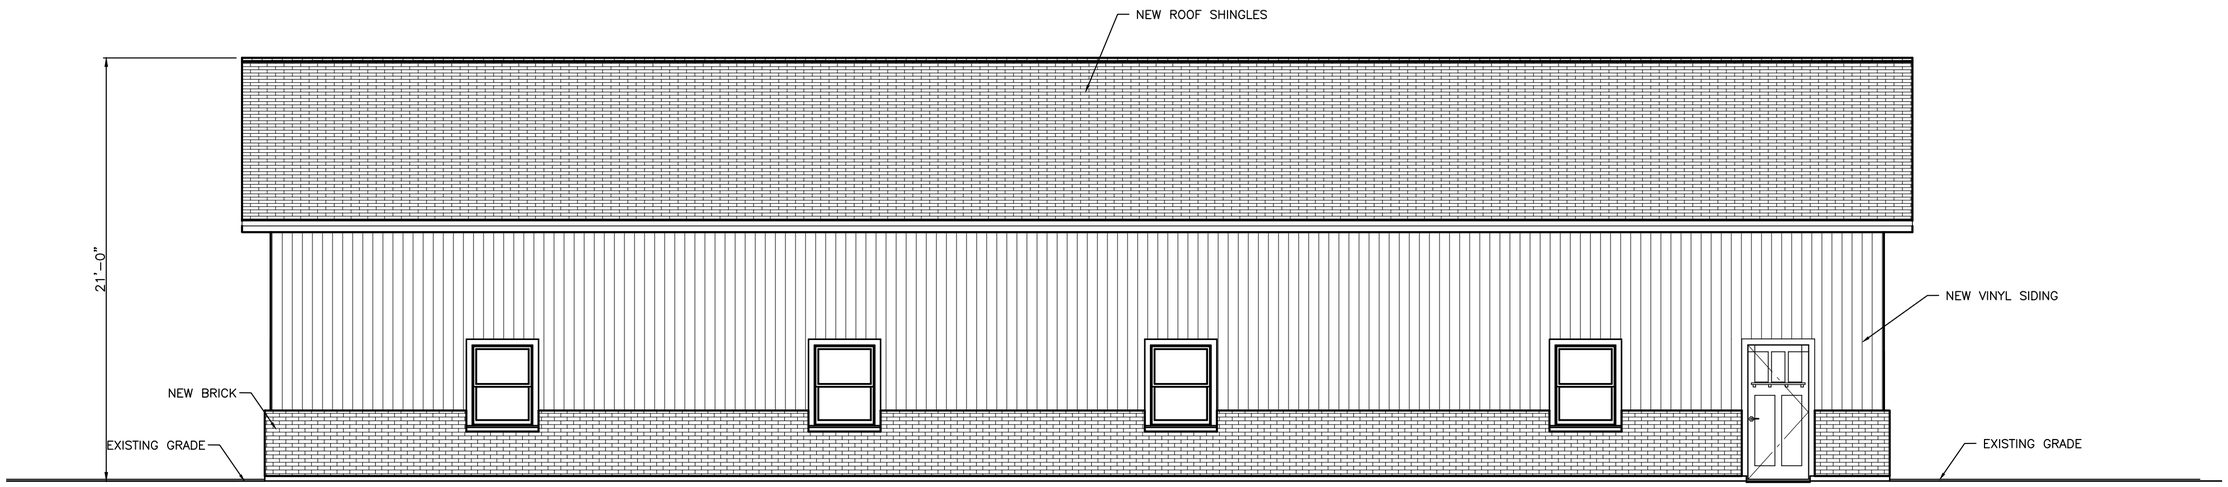


REAR ELEVATION

SCALE: 3/16" = 1'–0"

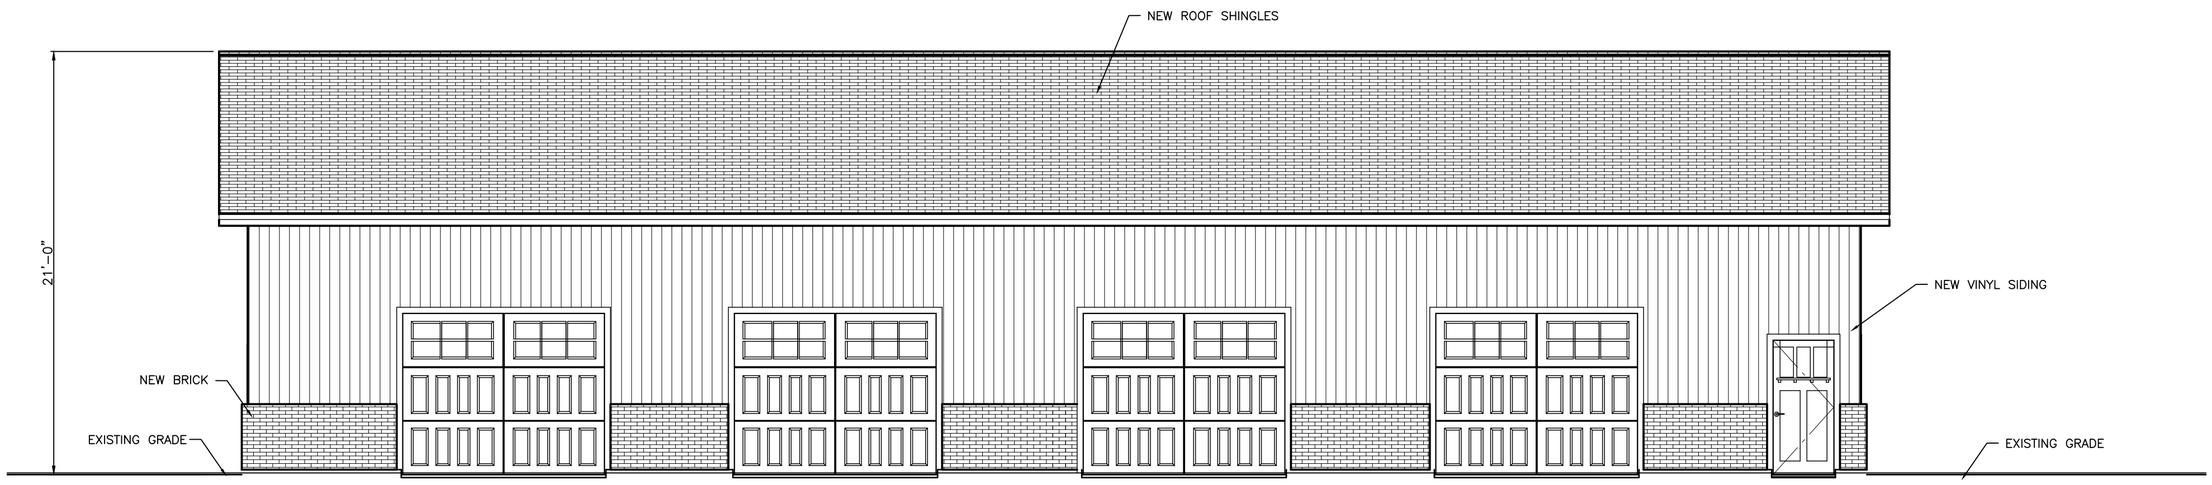


FRONT ELEVATION

SCALE: 3/16" = 1'–0"


ARENCO LLC

ARCHITECTS
ENGINEERS
CONSTRUCTION MANAGERS

12430 HILL CREST
FULTON, MD 20759
TEL. (240) 418 1389 . FAX (888) 374 5418


PROJECT TITLE
RENOVATION AND ADDITION

PROJECT ADDRESS
9402 RYANS WAY
PERRY HALL, MD 21128

SHEET TITLE
GARAGE ELEVATIONS-1

DISCLAIMER

PROFESSIONAL CERTIFICATION.

I HEREBY CERTIFY THAT THESE DOCUMENTS WERE PREPARED OR APPROVED BY ME, AND THAT I AM A DULY LICENSED PROFESSIONAL ENGINEER UNDER THE LAWS OF THE STATE OF MARYLAND, LICENSE NO. 23081 EXPIRATION DATE: 04/24/2023

STATE OF MARYLAND · PAUL E. PATZ · No. 23081 · PROFESSIONAL ENGINEER

PROJECT NUMBER
R22-027

DRAWN BY
SP

APPROVED BY
PP

DATE
03-22-22

ORIGINAL SHEET SIZE
24X18
SHOULD MEASURE 1":

SCALE
AS SHOWN

DRAWING
A8

NOTES:

1. FOR GENERAL NOTES SEE DRAWING A–1.
2. ALL WOODS FOR THE DECK SHALL BE PRESSURE TREATED WOODS.

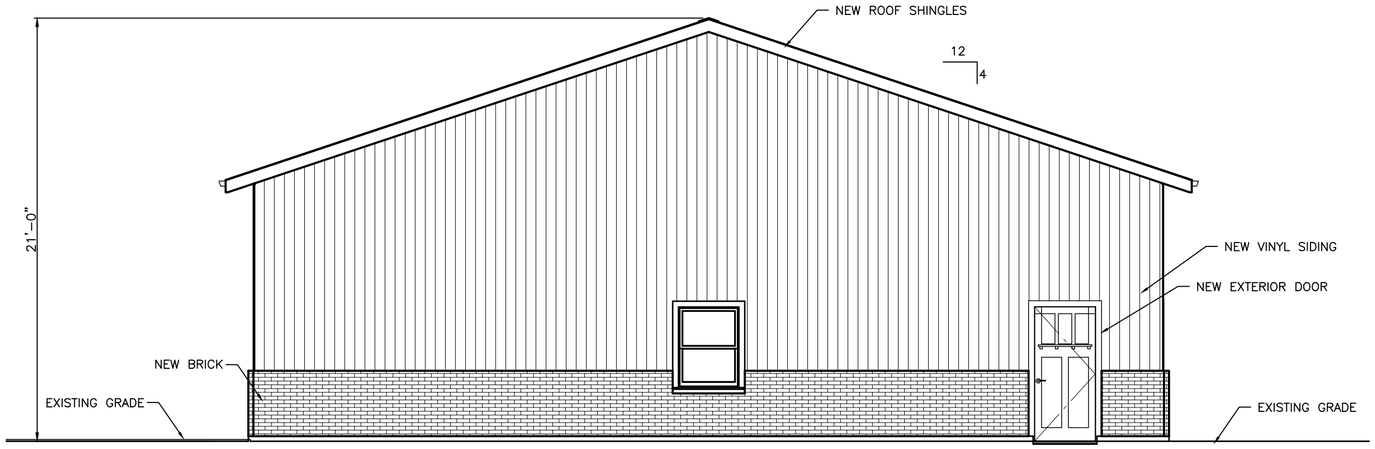


RIGHT SIDE ELEVATION

SCALE: 3/16" = 1'–0"

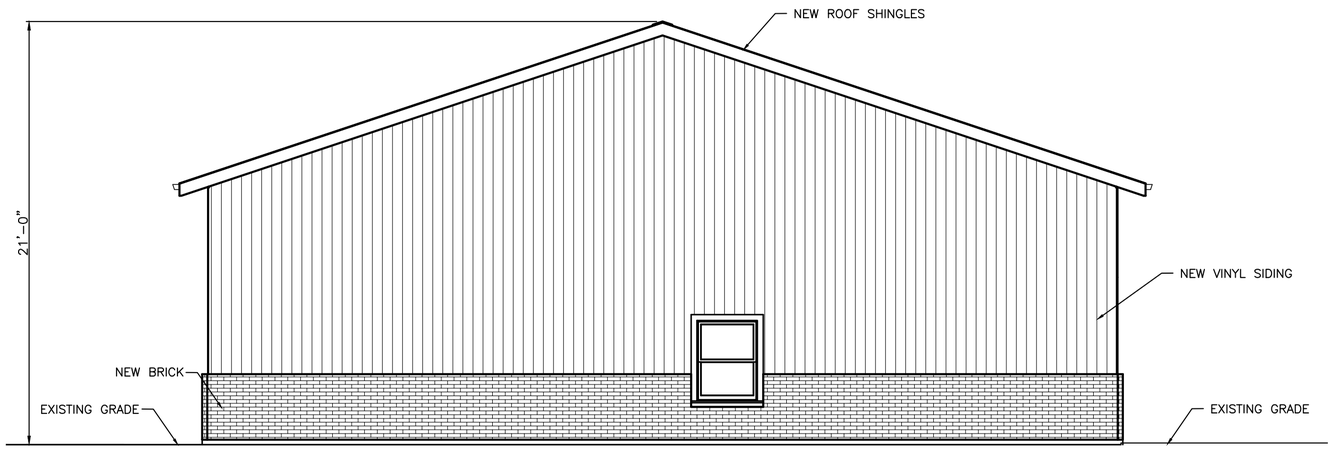


LEFT SIDE ELEVATION

SCALE: 3/16" = 1'–0"


ARENCO LLC

ARCHITECTS
ENGINEERS
CONSTRUCTION MANAGERS

12430 HILL CREST
FULTON, MD 20759
TEL. (240) 418 1389 . FAX (888) 374 5418


PROJECT TITLE
RENOVATION AND ADDITION

PROJECT ADDRESS
9402 RYANS WAY
PERRY HALL, MD 21128

SHEET TITLE
GARAGE ELEVATIONS-2

DISCLAIMER

PROFESSIONAL CERTIFICATION.

I HEREBY CERTIFY THAT THESE DOCUMENTS WERE PREPARED OR APPROVED BY ME, AND THAT I AM A DULY LICENSED PROFESSIONAL ENGINEER UNDER THE LAWS OF THE STATE OF MARYLAND, LICENSE NO. 23081 EXPIRATION DATE: 04/24/2023

STATE OF MARYLAND
PARVEZ PATEL
No. 23081
PROFESSIONAL ENGINEER

PROJECT NUMBER
R22-027

DRAWN BY
SP

APPROVED BY
PP

DATE
03-22-22

ORIGINAL SHEET SIZE
36X24
SHOULD MEASURE 1":

SCALE
AS SHOWN

DRAWING
A9