

NO. 12
TAMAS VILATO
COMER USE

PROPERTY LOCATED
14TH DIST - BALTIMORE COUNTY - MD


RESIDENTIAL PROPERTY

RESIDENTIAL PROPERTY

R-6

PRESENT USE -
MOBILE HOMES
#3494 Squirrel &

SEE PLAT PREPARED BY DOLLENBERG BROTHERS DATED Dec. 17, 1954

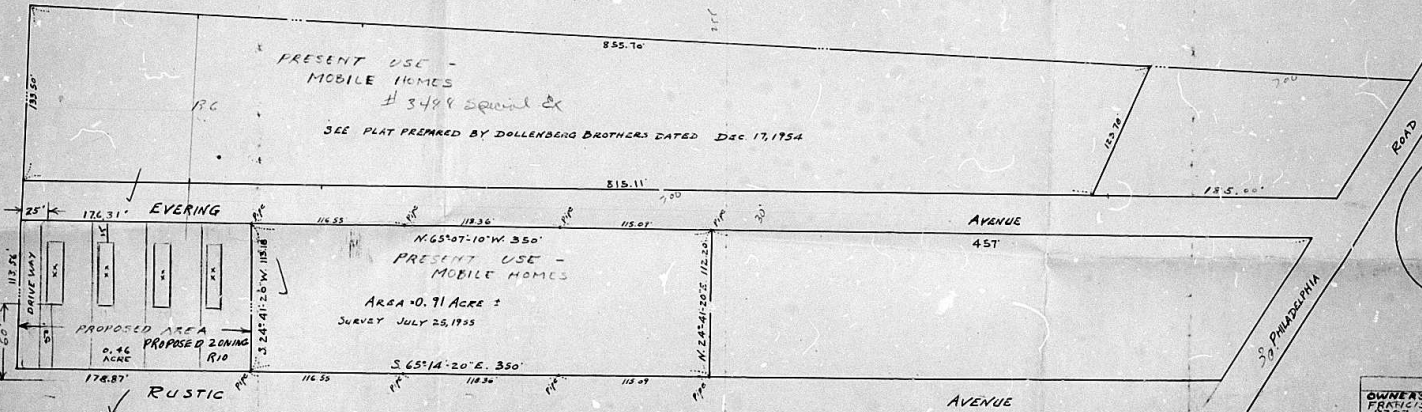

#5935 RXV
63-52

MAP
#11+14A

OWNERS NAME
FRANCIS L. & JEAN C. STRUBEN
8303 PHILADELPHIA RD. BALTO. 6

MOBILE MAJOR INC
ELECTION DIST - 14 TH



SCALE: 1" = 50' JULY 41, 1960.

DOLLENBERG BROTHERS
SURVEYORS & CIVIL ENGINEERS
TOWSON MARYLAND

NOTES: Compiled from surveys & plots.

