
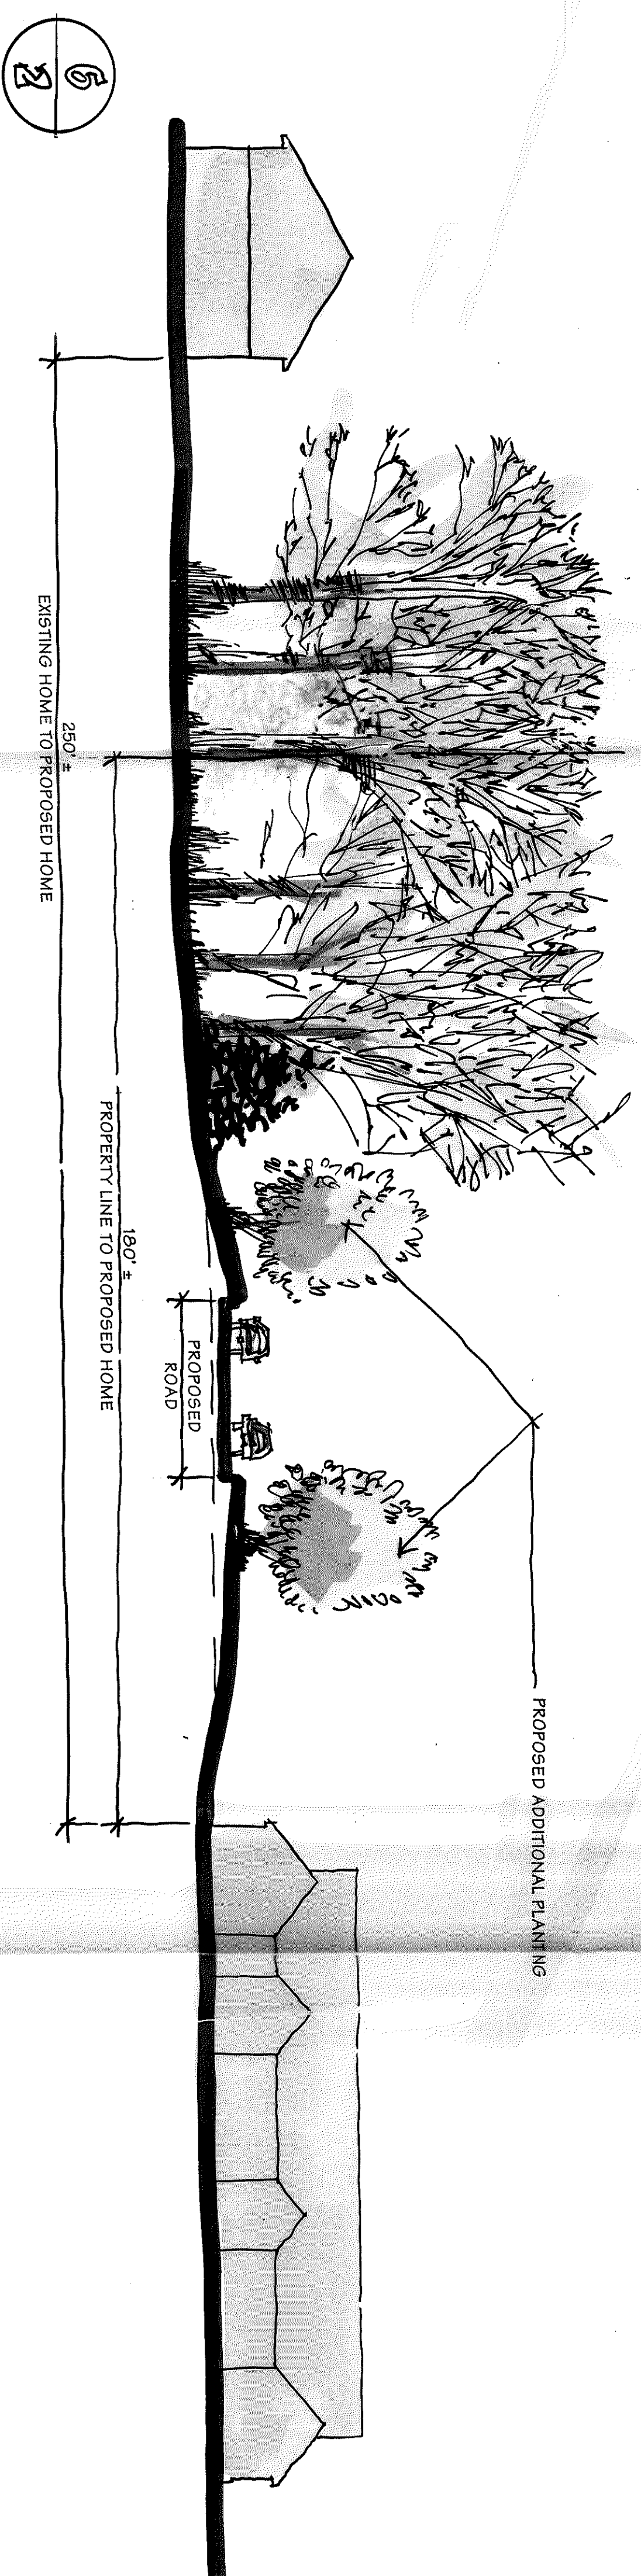
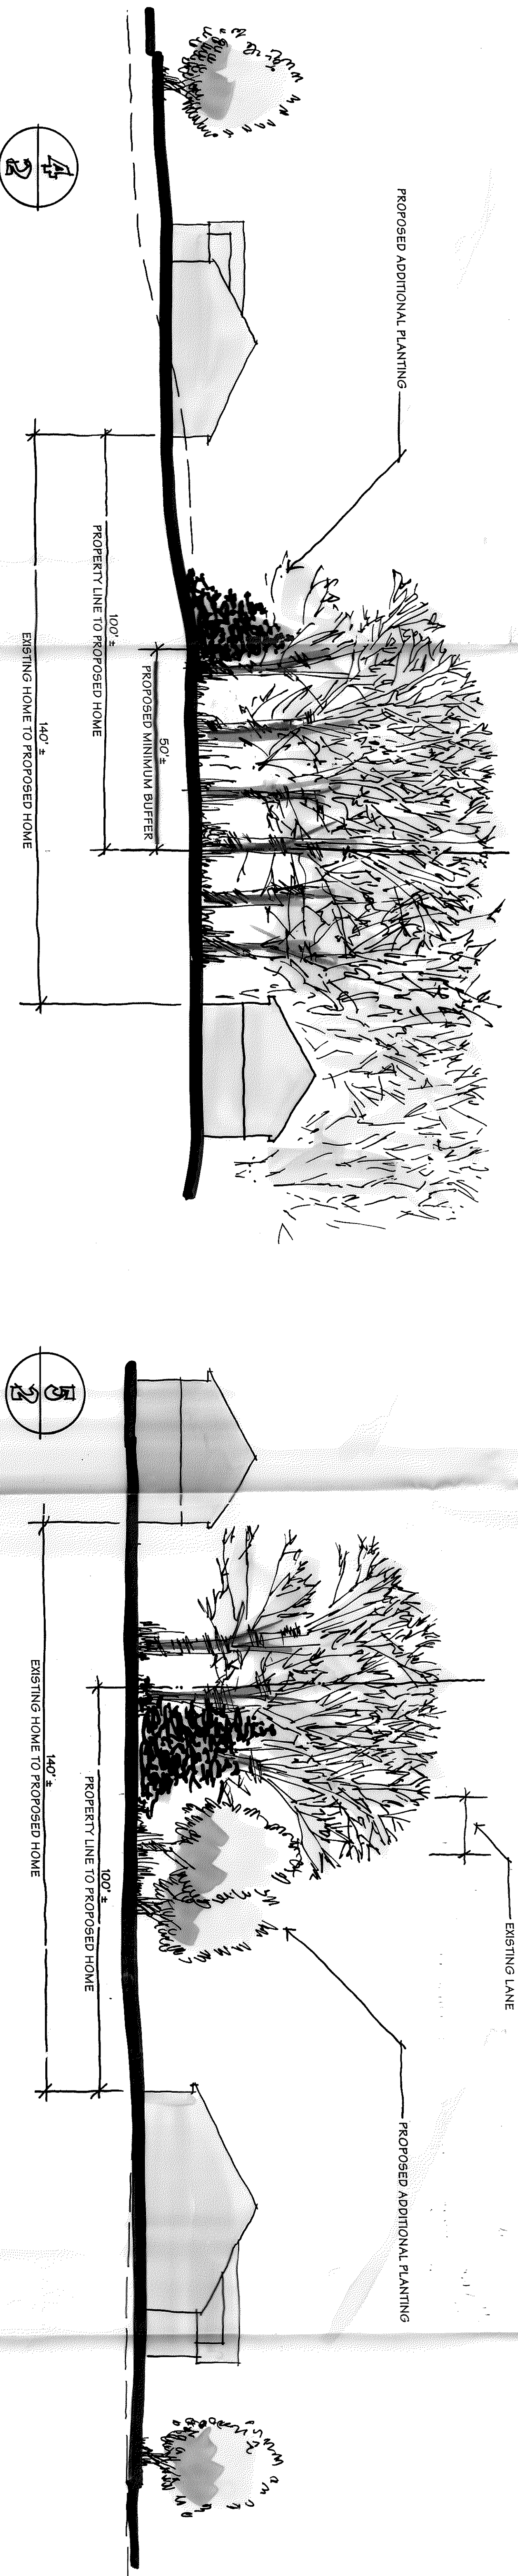
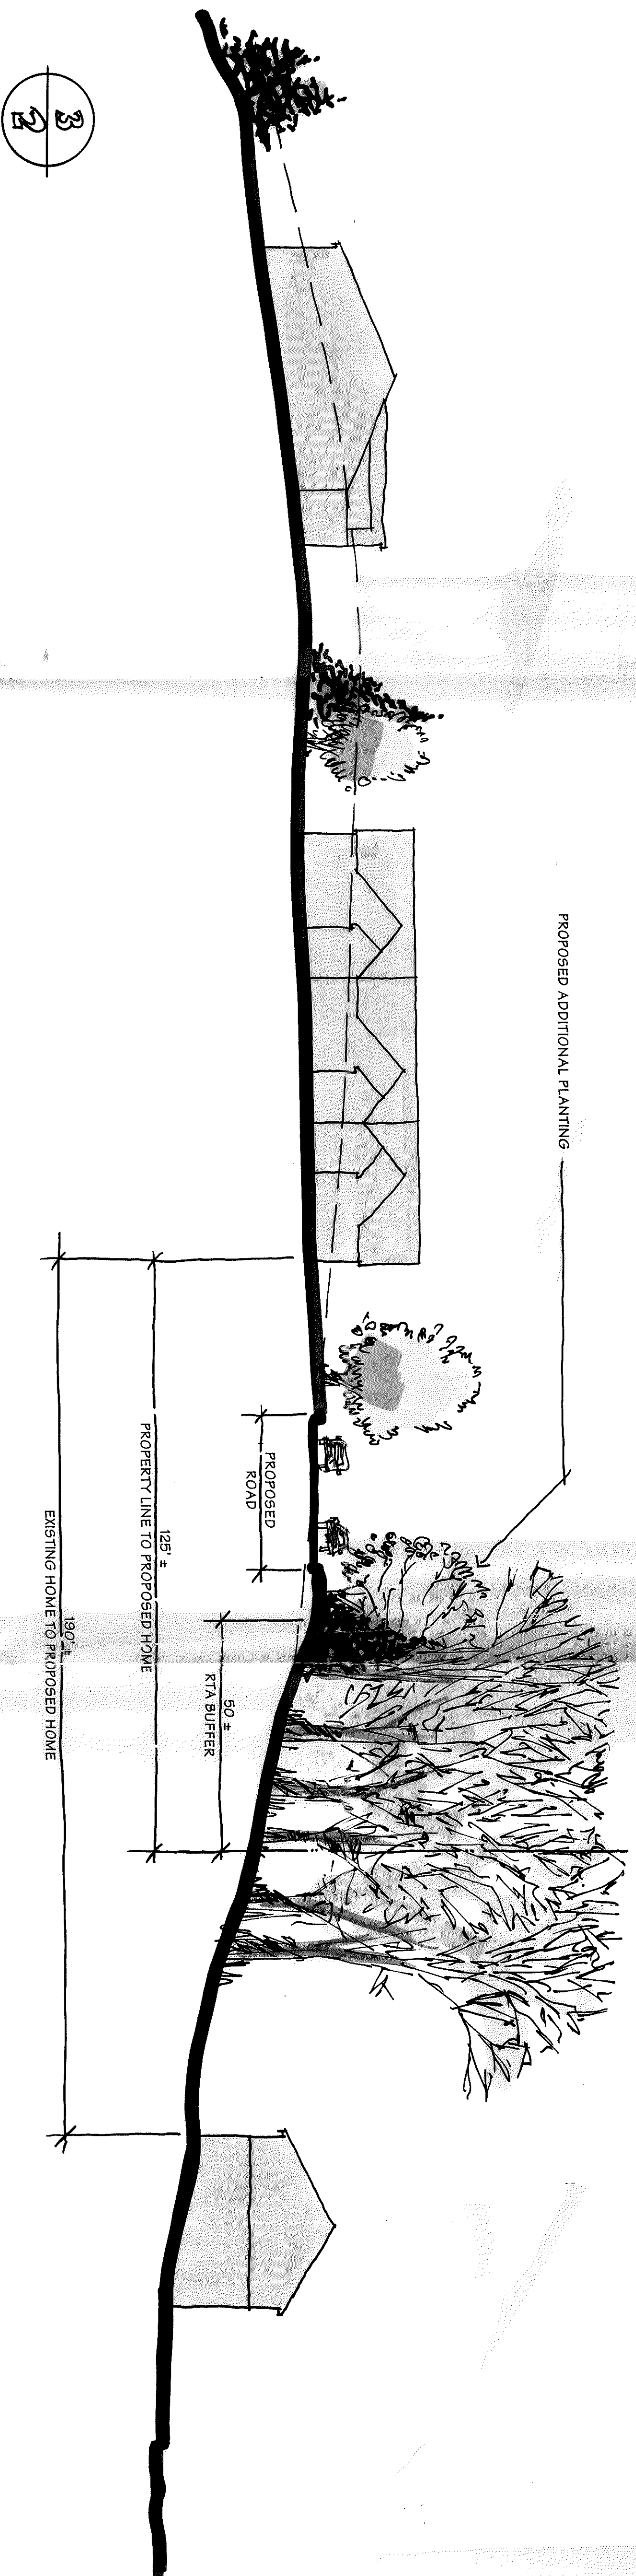
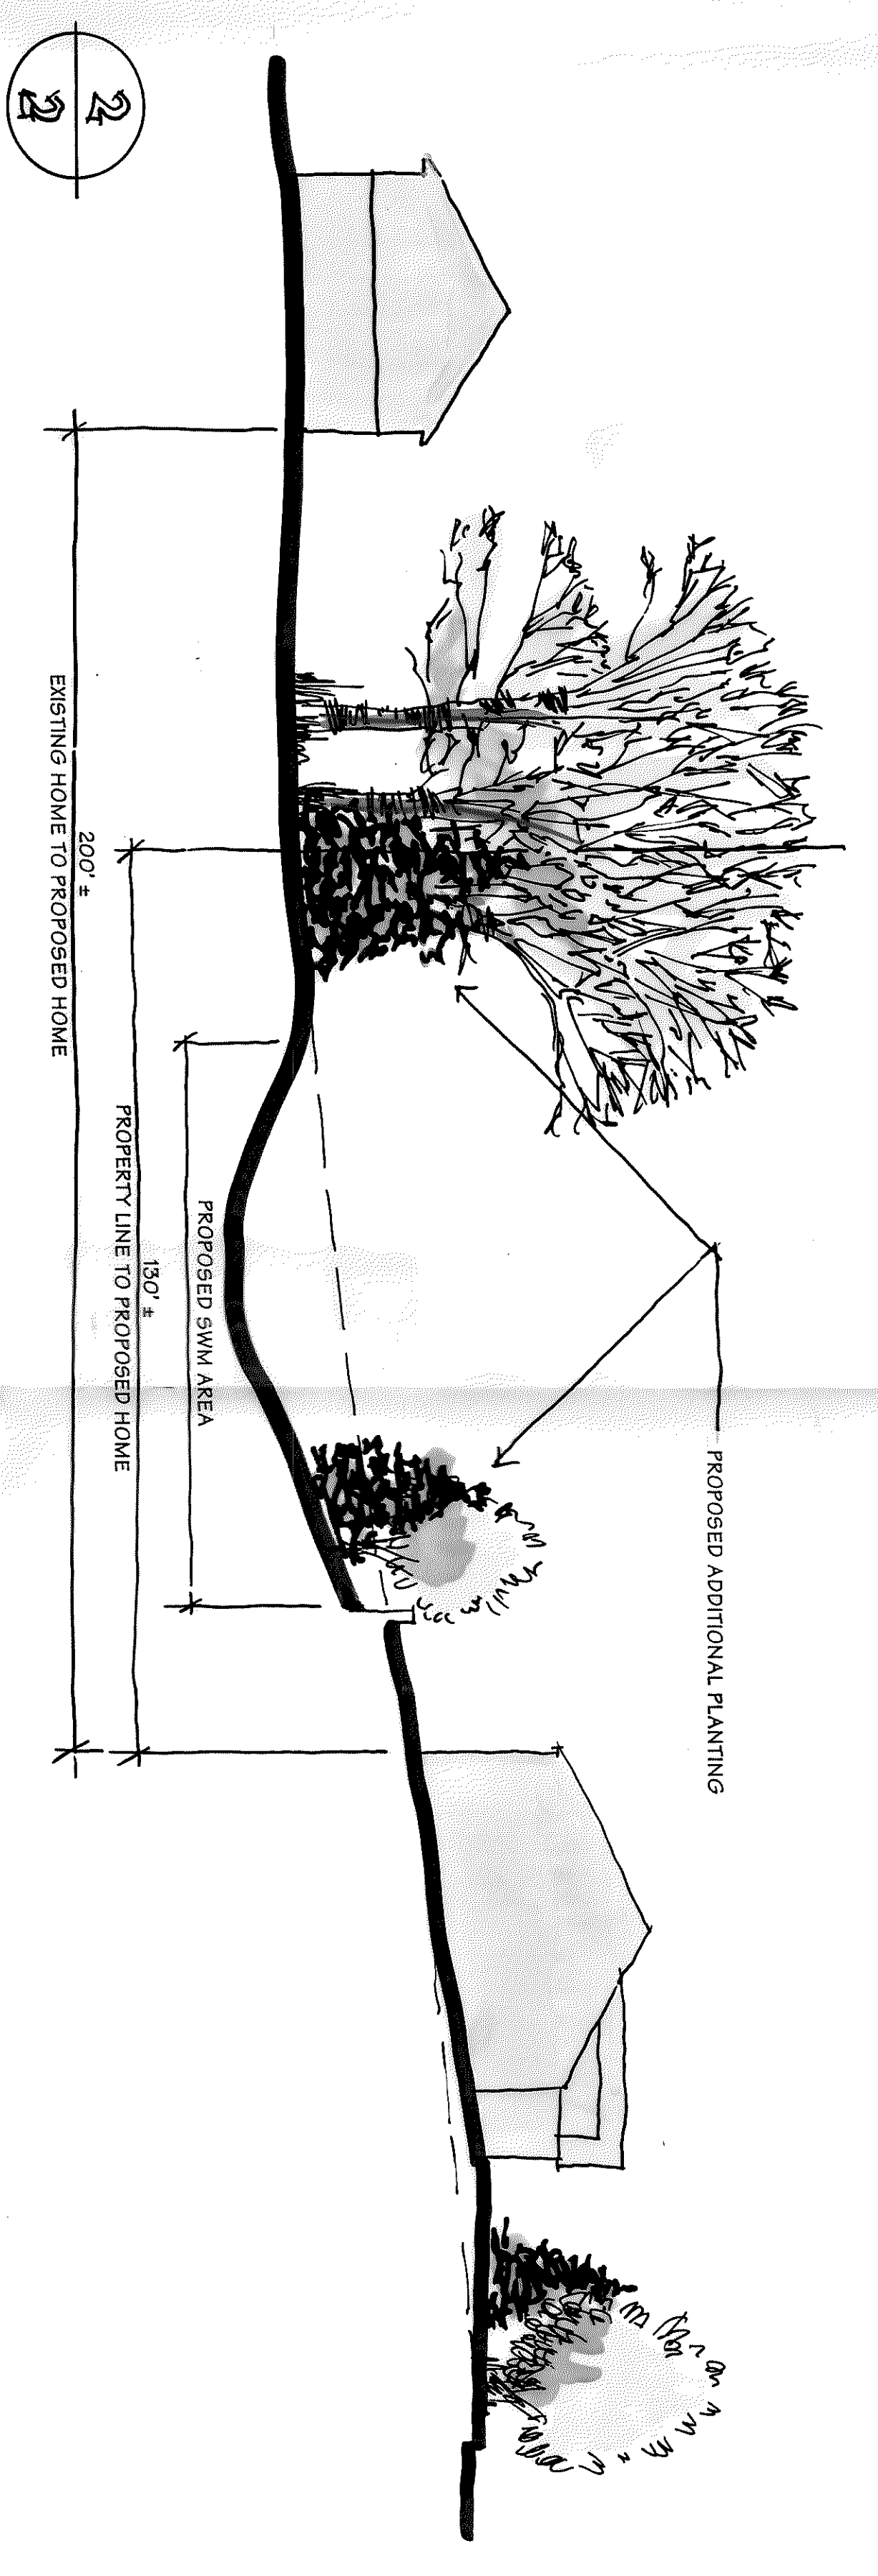


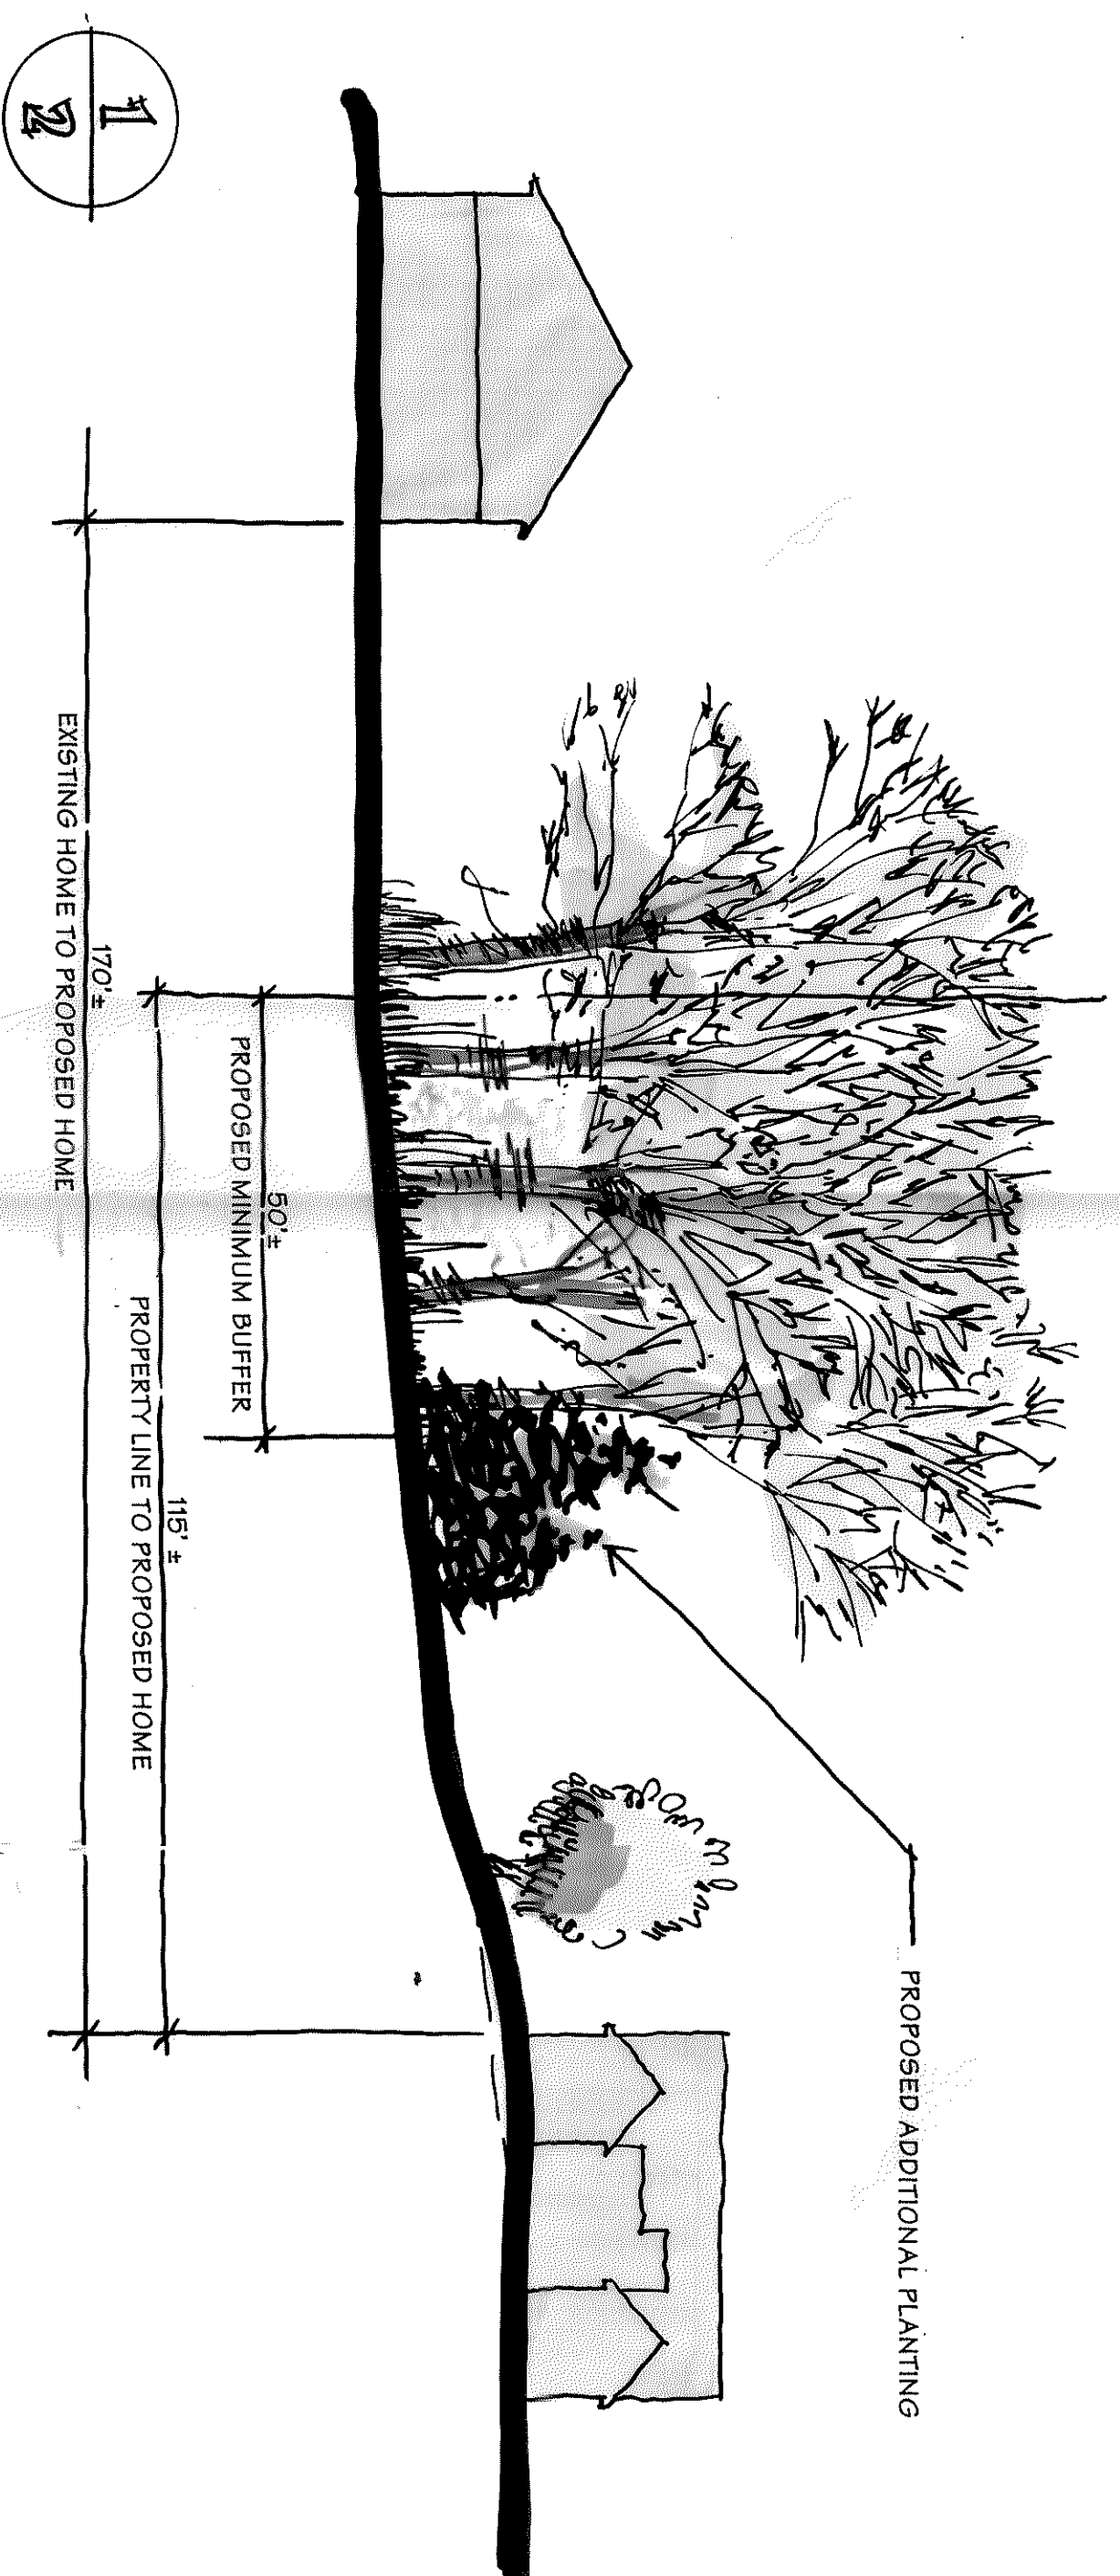

DMW


(410) 581-5233
Fax: 356-4700

*A Team of Land Planners,
Landscape Architects,
Golf Course Architects,
Engineers, Surveyors &
Environmental Professionals*

Sections
North Oaks
725 Mt. Wilson Lane

BALTIMORE COUNTY, MARYLAND		2ND ELECTION DISTRICT	
ISSUE DATES			
REVIEW:			
BID:			
PERMIT:			
CONSTRUCTION:			
BASE:			
DRAIN:			
DESIGNED BY:			
CHECKED BY:			
DATE CHECKED:			
SCALE:			
1" = 20'			
PROJECT NO.			
DRAWING			

2 of 2

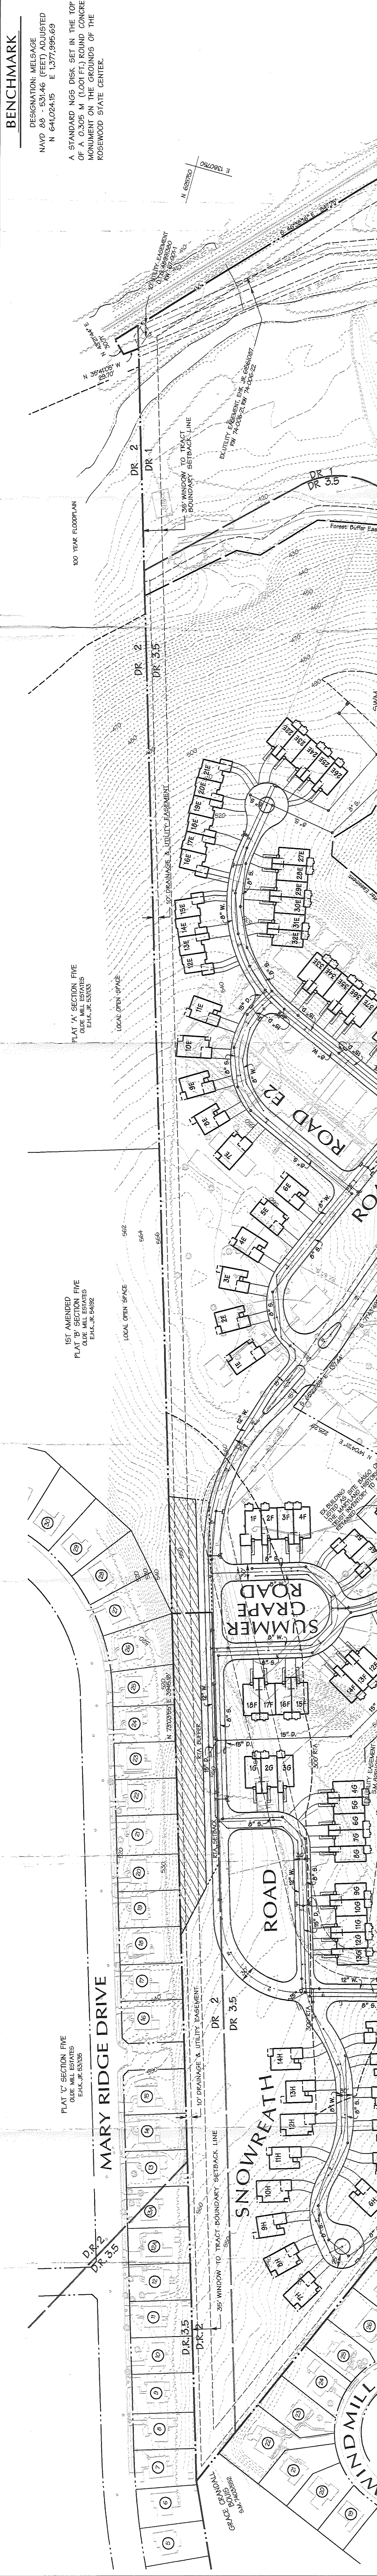

DMW

Baltimore, Maryland 21286
(410) 296-3933
FAX (410) 296-4705

PDM FILE # II - 3199		ISSUE DATES	5-1-01
		REVIEW:	
		BID:	
		PERMITS:	
		CONSTRUCTION:	
		BASE:	CARE/MIS
		DRAWN:	MES
		DESIGNED:	
		CHECKED BY:	JCS/TJL
		DATE CHECKED:	5-1-01
		SCALE:	1"=100'
		PROJECT NO.:	24142 AG
		DRAWING:	

1 of 2







BENCHMARK


VICINITY MAP
SCALE 1"=100'

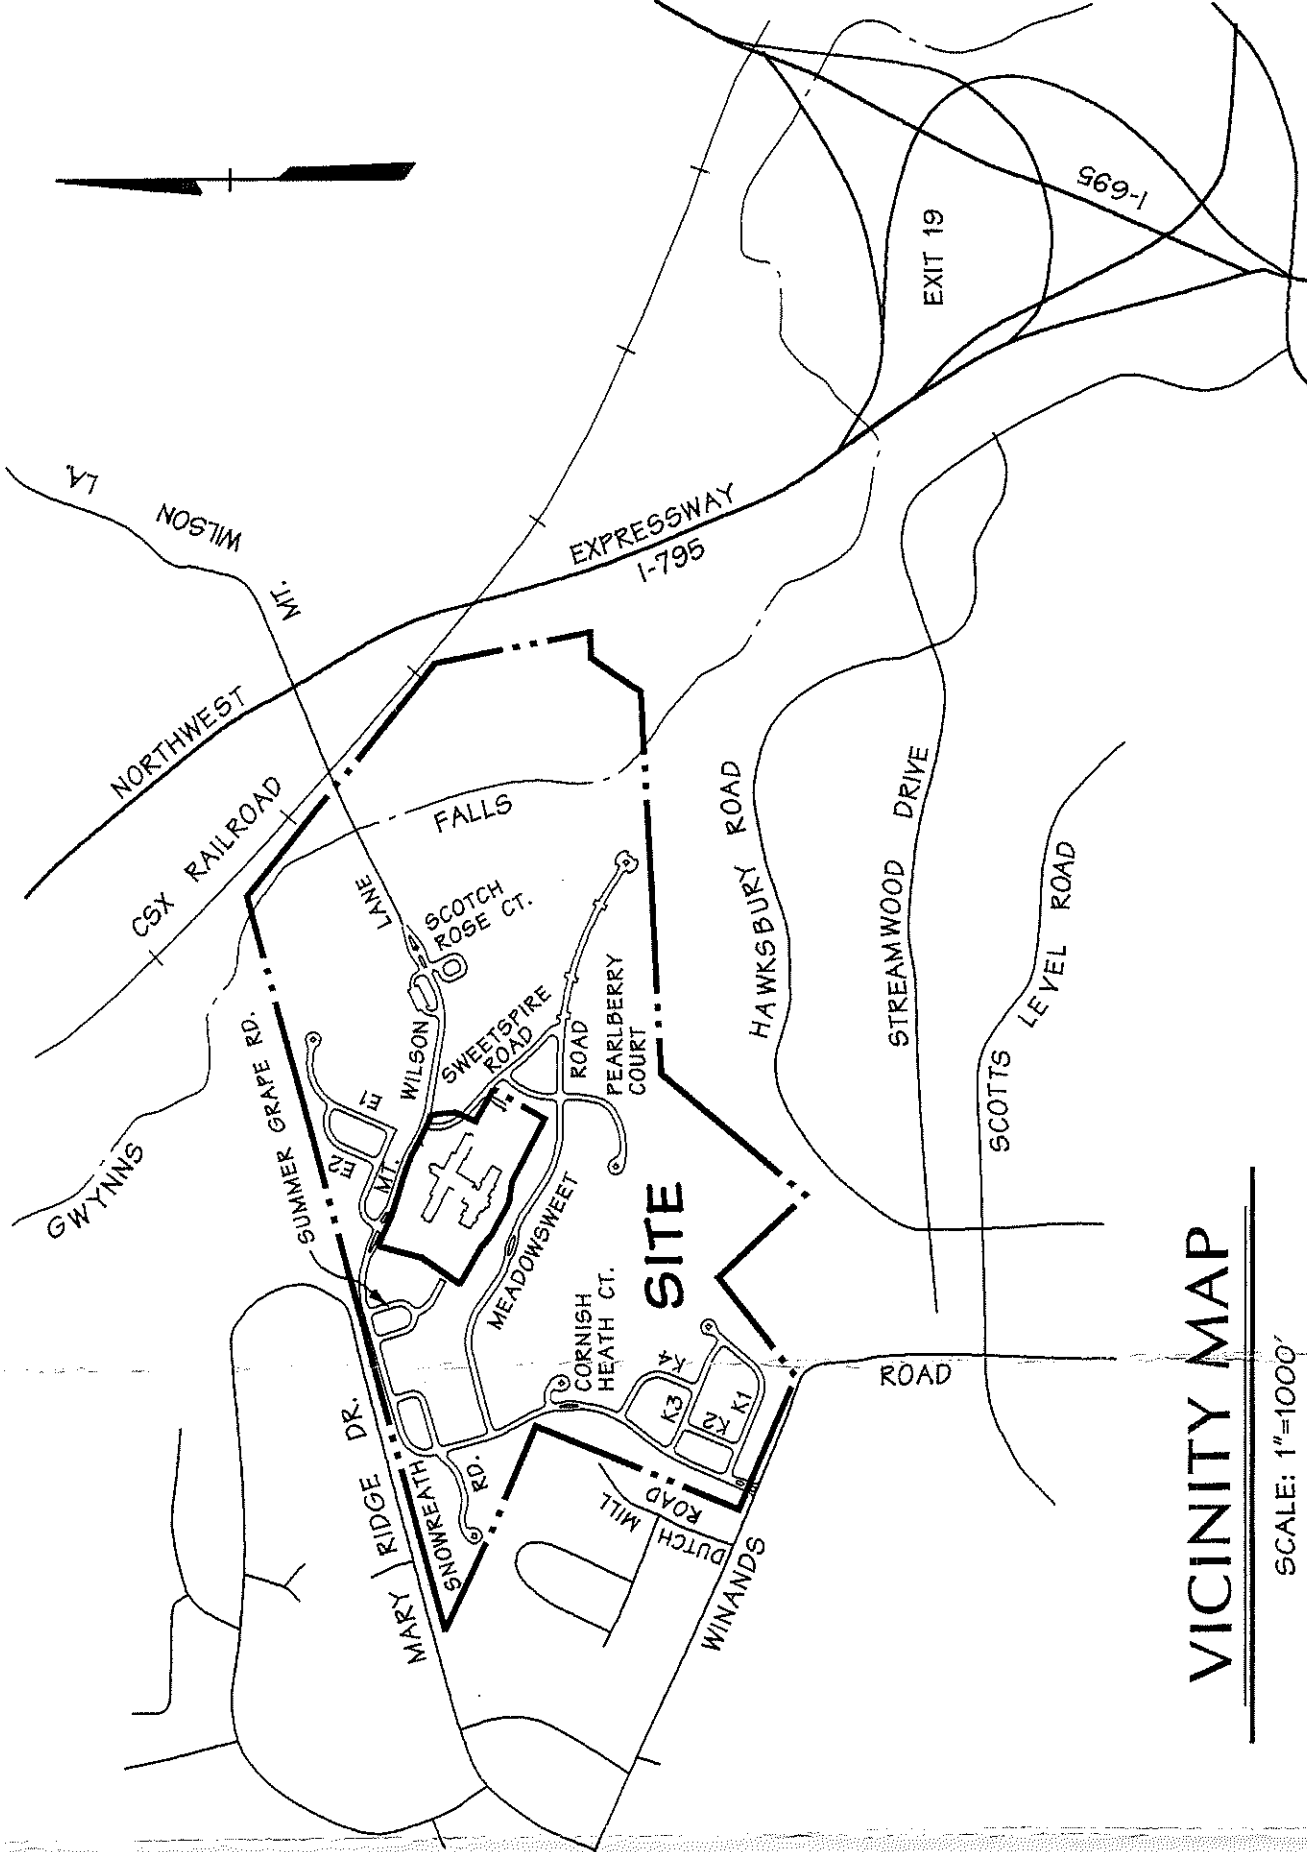

DATE	REVISION	BY	DATE





