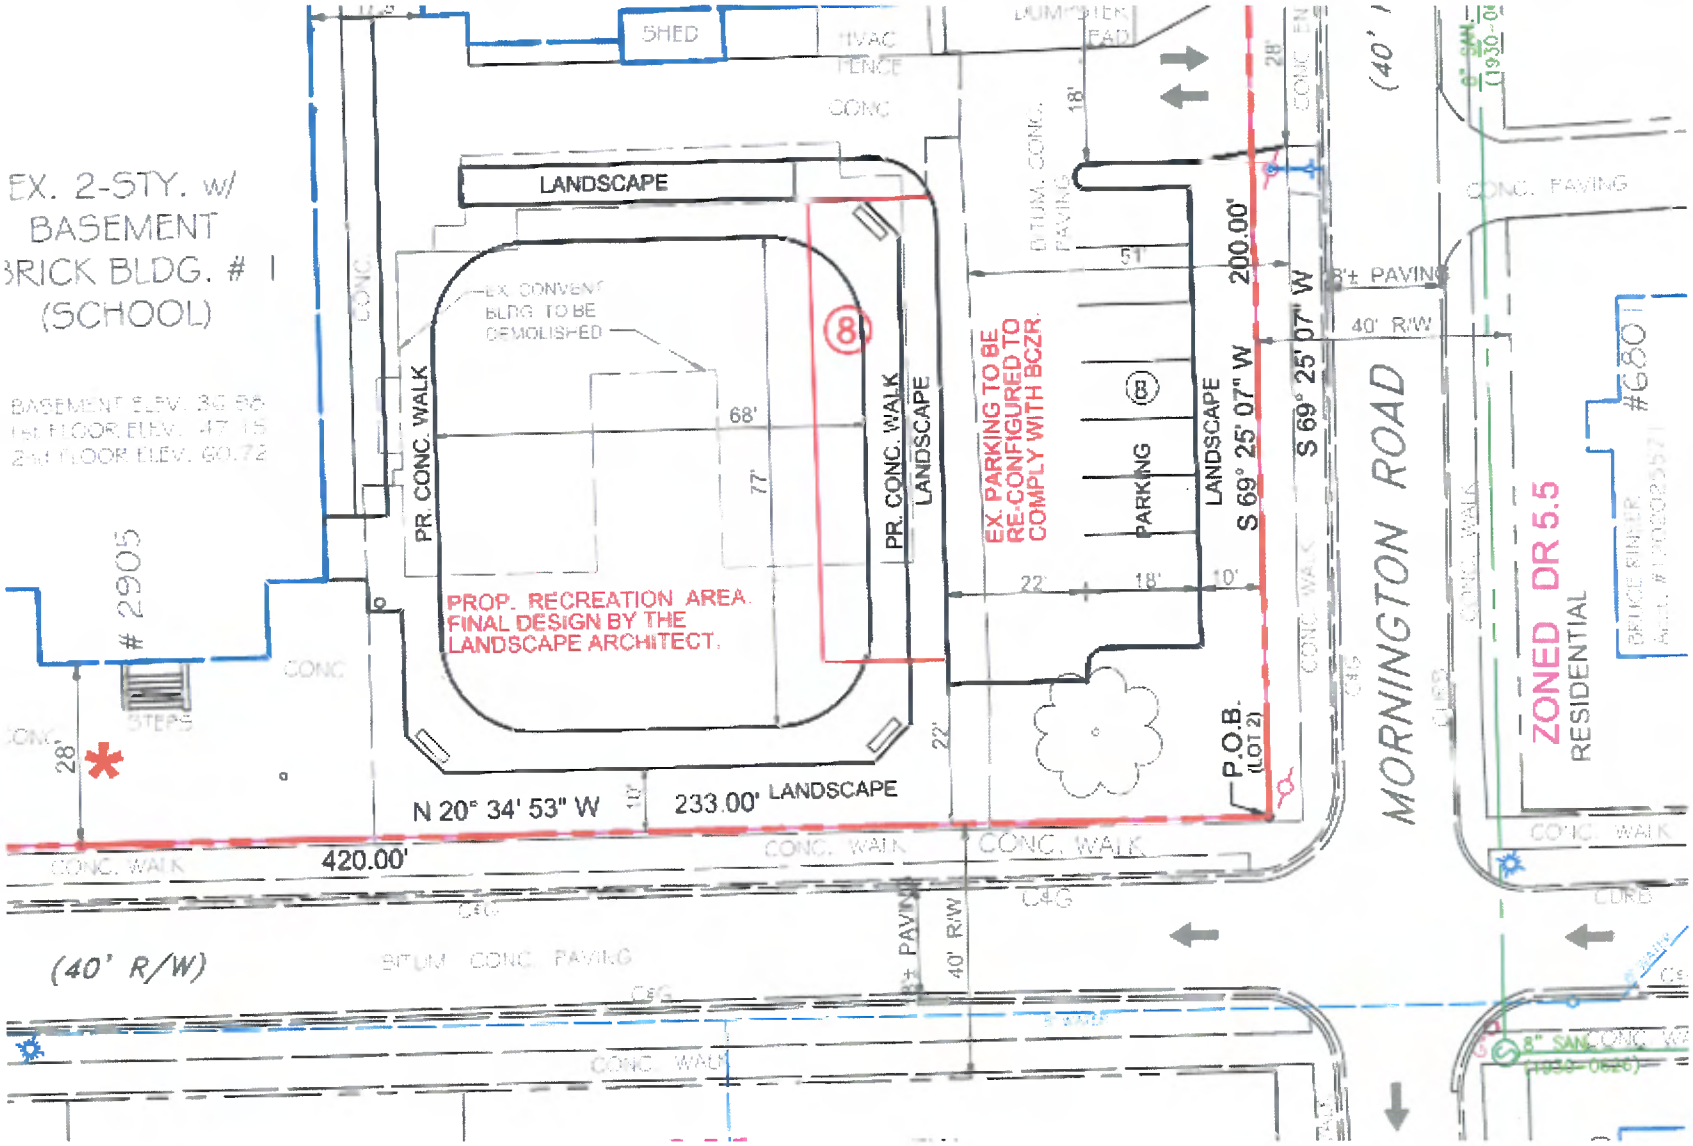

Parking opposite side of bay, net gain 8 parking spaces

EXHIBIT

6A

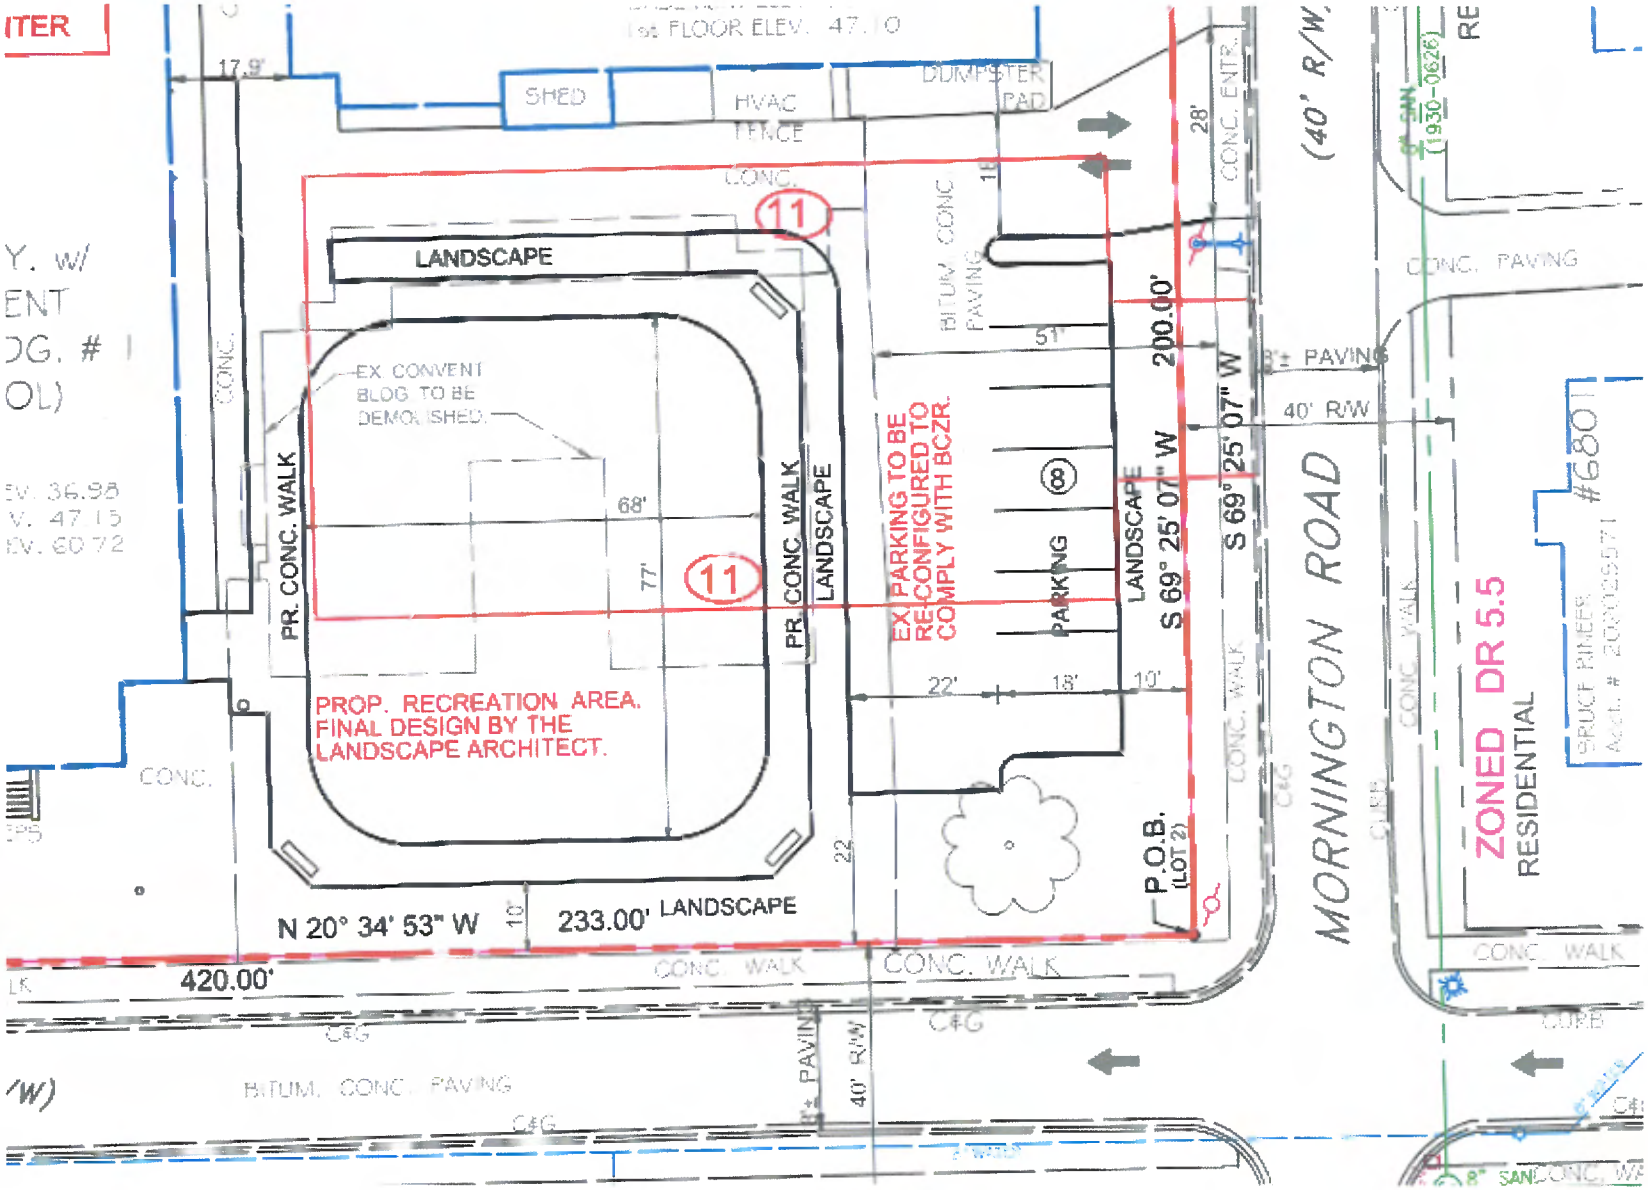

New parking bay alternate orientation, net gain 14 parking spaces

EXHIBIT

6B