BALTIMORE COUNTY CIRCUIT COURT (Subdivision Plats, BA) Plat Book SM 75, p. 140, MSA_S1236_11127. Date available 2003/07/01. Printed 11/21/2022.

Maryland State Archives

CURVE CHART					
FROM TO	DELTA	RADIUS	LENGTH	TANGENT	CHORD BEARING & DIST.
169 - 171	24°25'43"	400.00'	170.54'	86.59'	N 30°42'04" E 169.26'
176 - 174	38°12'02"	795.00'	530.05'	275.30'	S 27°54'04" E 520.28'
176 - RW10	18°09'32"	795.00'	251.96'	127.05'	S 37°55'19" E 250.91'
RW10 - RW1	04°38'47"	795.00'	64.01'	32.02'	S 26°32'09" E 63.99'
RW1 - 174	15°25'44"	795.00'	214.08'	107.69'	S 16°30'54" E 213.43'

DENSITY CALCULATIONS				
OVERALL SITE DATA 1. AREA NET ACREAGE = 60.92 AC. +/- GROSS ACREAGE = 61.60 AC. +/- 2. ZONING (GROSS) D.R. 3.5 = 39.39 AC. +/- D.R. 10.5 = 18.30 AC. +/- RCS = 3.00 AC.+/- BR = 0.91 AC. +/- 3. DWELLING UNITS PERMITTED D.R. 3.5 39.39 X 3.5 = 137.86 D.R. 10.5 18.3 X 10.5 = 192.15 TOTAL = 330.01				
PROPOSED SITE DATA	PHASE I & II	PHASE III	PHASE IV	TOTAL
4. AREA NET ACREAGE GROSS ACREAGE	47.891 AC. 48.131 AC.	6.99 AC. 7.43 AC.	6.039 AC. 6.039 AC.	60.92 AC. 61.60 AC.
5. DWELLING UNITS PROPOSED	275	40	11	326
6. LOCAL OPEN SPACE REQUIRED UNITS X 650 SF/UNIT	4.10 AC.	0.6 AC.	0.16 AC.	4.86 AC.
7. CONDOMINIUM OPEN SPACE DESIGNATED AS LOCAL OPEN SPACE	4.75 AC.	0.6 AC.	0	5.35 AC.

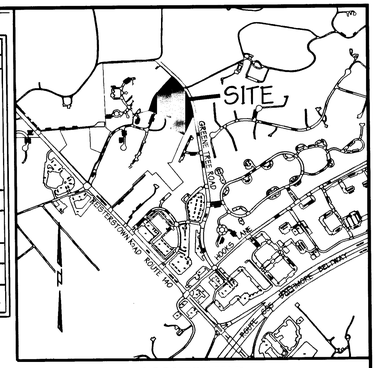

LOCATION MAP
SCALE: 1" = 2000'

GENERAL NOTES

1) THIS PLAT MAY EXPIRE IN ACCORDANCE WITH THE PROVISIONS OF THE BALTIMORE COUNTY CODE, SECTION 26-216.

2) THE INFORMATION SHOWN HEREON MAY BE SUPERSEDED BY A SUBSEQUENT OR AMENDED PLAT.

3) ADDITIONAL INFORMATION CONCERNING THIS PLAT MAY BE OBTAINED FROM THE BALTIMORE COUNTY DEPARTMENT OF PERMITS AND DEVELOPMENT MANAGEMENT AND THE DEPARTMENT OF PUBLIC WORKS.

4) THE PARTIAL DEVELOPMENT PLAN FOR THE PROPERTY SHOWN ON THIS PLAT WAS APPROVED ON 2/3/03.

5) THE RECORDING OF THIS PLAT DOES NOT GURANTEE THE INSTALLATION OF STREETS OR UTILITIES BY BALTIMORE COUNTY.

6) THE RECORDING OF THIS PLAT DOES NOT CONSTITUTE OR IMPLY ACCEPTANCE BY THE COUNTY OF ANY STREET, EASEMENT, PARK, OPEN SPACE OR OTHER PUBLIC AREA SHOWN ON THE PLAT.

7) THE OWNER/DEVELOPER WILL COMPLY WITH THE BEST MANAGEMENT PRACTICES ADOPTED BY THE BALTIMORE COUNTY DEPARTMENT OF ENVIRONMENTAL PROTECTION AND RESOURCE MANAGEMENT.

8) EXCEPT AS OTHERWISE INDICATED, ALL BUILDING RESTRICTION LINES SHOWN HEREON HAVE BEEN PLACED AS THE RESULT OF AN INTERPRETATION ONLY OF CURRENTLY APPLICABLE REGULATIONS AND POLICIES OF THE BALTIMORE COUNTY DEPARTMENT OF PERMITS AND DEVELOPMENT MANAGEMENT. EXCEPTIONS TO THESE RESTRICTIONS MAY APPLY.

9) TRASH COLLECTION, SNOW REMOVAL, AND ROAD MAINTENANCE ARE TO BE PROVIDED TO THE JUNCTION OF THE PANHANDLE AND STREET RIGHTS-OF-WAY.

10) THIS SITE IS LOCATED IN THE GWYNNS FALLS SEWERSHED.

11) THE APPROVAL OF THIS PLAT IS BASED UPON A REASONABLE EXPECTATION THAT THE WATER AND SEWER SERVICE WHICH IS PLANNED FOR THE DEVELOPMENT WILL BE AVAILABLE WHEN NEEDED. HOWEVER, BUILDING PERMITS MAY NOT BE ISSUED UNTIL THE PLANNED WATER AND SEWER FACILITIES ARE COMPLETED AND DETERMINED TO BE ADEQUATE TO SERVE THE PROPOSED DEVELOPMENT.

12) ALL REQUIREMENTS OF THE MARYLAND STATE DEPARTMENT OF ENVIRONMENTAL PROTECTION AND RESOURCE MANAGEMENT PERTAINING TO PRIVATE WATER AND/OR SEWAGE SYSTEMS MUST BE COMPLIED WITH PRIOR TO APPROVAL OF BUILDING APPLICATIONS.

13) THE LOTS CREATED BY THIS SUBDIVISION PLAT ARE SUBJECT TO A FEE OR ASSESSMENT TO COVER OR DEFRAY ALL OR PART OF THE DEVELOPER'S COST OF INSTALLATION OF WATER AND SEWER FACILITIES, PURSUANT TO THE BALTIMORE COUNTY CODE SECTION 26-246. THIS FEE OR ASSESSMENT, WHICH RUNS WITH THE LAND, IS A CONTRACTUAL OBLIGATION BETWEEN THE DEVELOPER AND EACH OWNER OF THIS PROPERTY AND IS NOT IN ANY WAY A FEE OR ASSESSMENT OF BALTIMORE COUNTY.

DEED REFERENCE: S.M. LIBER 12795 FOLIO 404
TAX ACCOUNT No. 22-00-009633
TOTAL AREA OF LOTS = 2.968 Ac.+/-
TOTAL AREA OF REMAINDER PHASE IV= 2.770 AC+/-
TOTAL AREA OF ROAD = 0.301 Ac.+/-
TOTAL AREA OF PLAT = 6.039 Ac.+/-

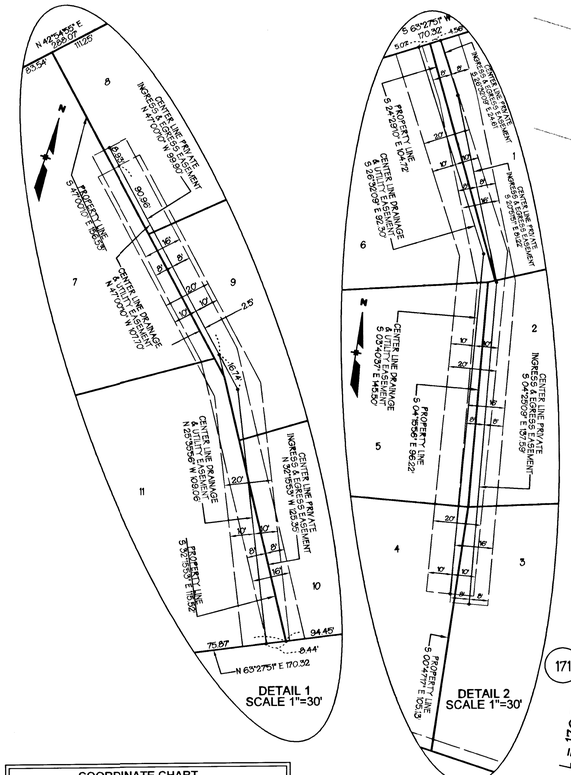

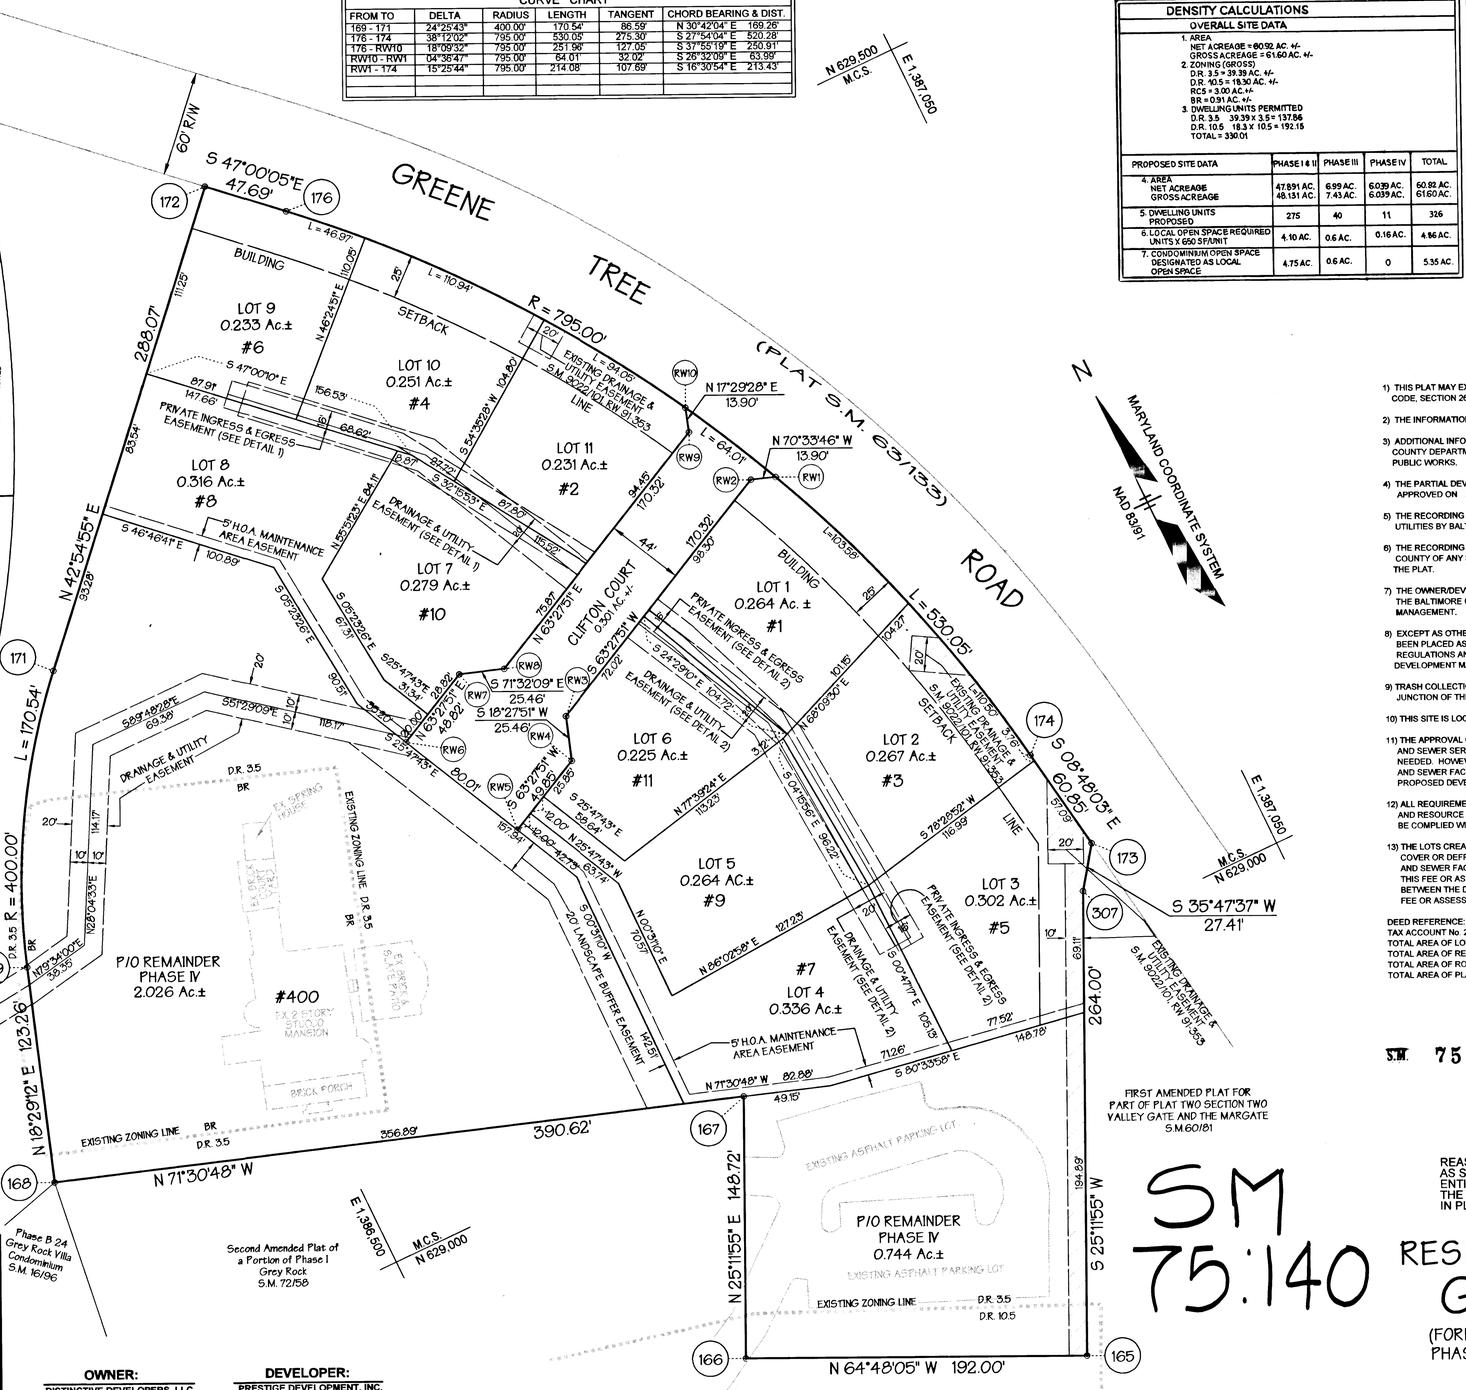

COORDINATE CHART		
NUMBER	NORTH	EAST
RW1	629309.79	1386886.05
RW2	629314.41	1386872.94
RW3	629238.32	1386720.56
RW4	629214.18	1386712.50
RW5	629191.90	1386667.90
RW6	629263.94	1386633.09
RW7	629285.75	1386676.76
RW8	629277.69	1386700.91
RW9	629353.78	1386853.28
RW10	629367.04	1386857.46
165	628783.92	1386827.60
166	628865.66	1386653.88
167	628900.23	1386717.19
168	629124.09	1386346.73
169	629240.98	1386385.82
171	629386.52	1386472.23
172	629597.49	1386668.38
173	629045.02	1386956.03
174	629105.16	1386946.72
176	629564.96	1386703.26
307	629022.79	1386940.00

LEGEND

PROPERTY LINE SHOWN THUS	
ROAD RIGHT OF WAY SHOWN THUS	
LOT LINES SHOWN THUS	
EASEMENTS SHOWN THUS	
LOT NUMBERS SHOWN THUS	12
HOUSE NUMBERS SHOWN THUS	#24
COORDINATES SHOWN THUS	(490)
BUILDING SETBACKS SHOWN THUS	

Filed for record
S.M. 75 140
Date JUL 1 2003
Test:
Clerk

PLAT RECORDED
Book 75 Page 140
Rec'd & Ck'd
Rec'd & Ck'd
Rec'd & Ck'd